MICROFILMED

GREENVILLE CO. S. C.
DEC 2 9 28 AM '74
DONNIE S. TANKERSLEY
R.M.C.

4-0-184

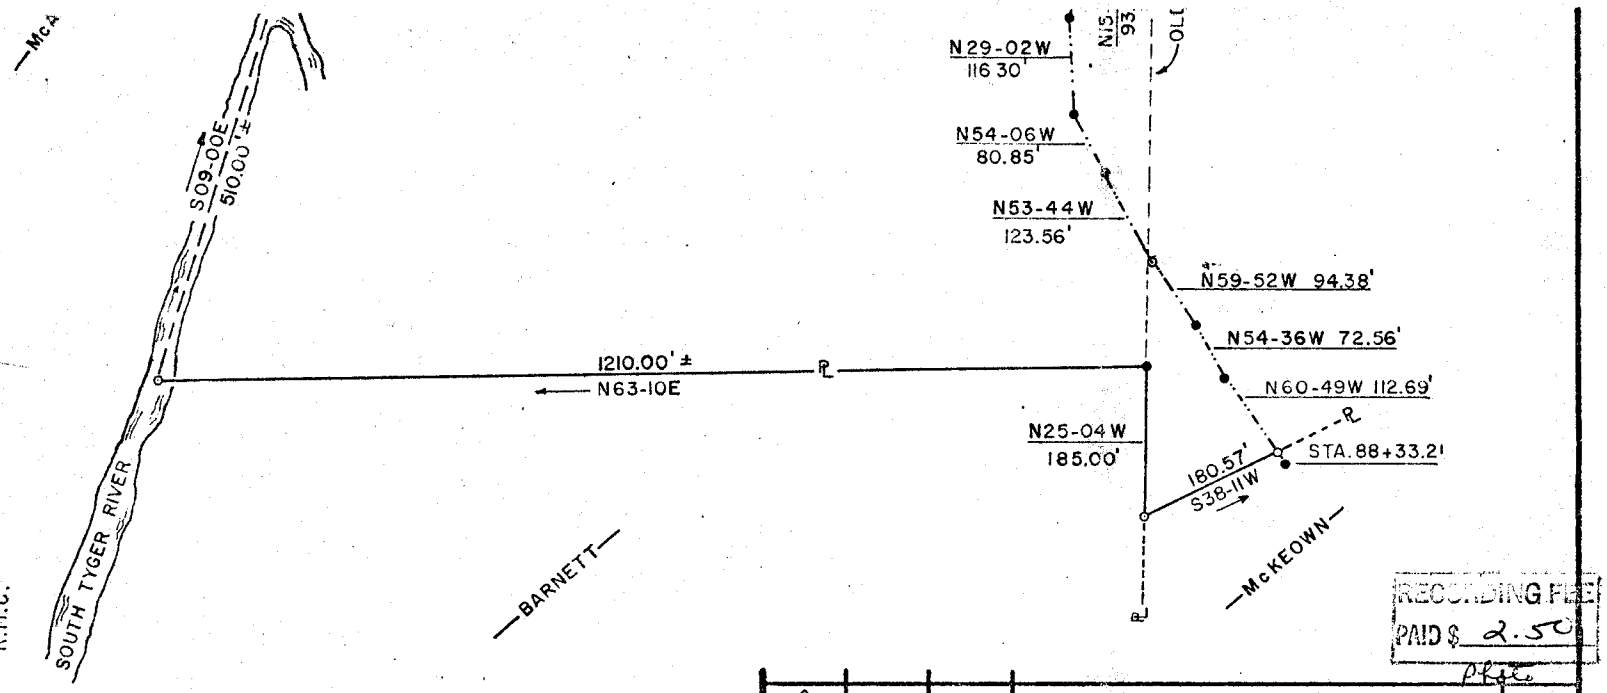

RECORDING FEE
PAID $ 2.50
Pkt

℄ = PROPERTY LINE

● = OLD IRON PIN

REFERENCES

DEED BOOK: 597 PAGE: 493

BLOCK BOOK: 633.1-1-7

REV.	DATE	BY	DESCRIPTION	APP.
1	8/8/74	C.E.S.	ADDED "7.53 ACRES"	F.E.B.

REVISION

R. Patrick Jenkins
3531

enwright associates
ENGINEERS
GREENVILLE, S.C.

FILE NO.	CLIENTS.	RETIRED.
	G.C.P.W.	
G.L.B. DRAWN.	DESIGN.	F.E.B. CHECK.

GREER COMMISSION OF PUBLIC WORKS

LAKE JOHN A. ROBINSON

PROPERTY OF

DONALD N. BARNETTE 13632

LOCATED NEAR GREER

GREENVILLE CO., SOUTH CAROLINA

2-19-74 DATE.	1"=200 FEET SCALE.	71523-6 DWG NO.

DEC 2 1974