Kenneth & Rebecca Godwin

STATE OF SOUTH CAROLINA
GREENVILLE COUNTY
NEAR SIMPSONVILLE S.C.
PROPERTY OF H.B. COOPER

REF. DEED BOOK 499 PAGE 157
PLAT BY J.W. SMITH
DATED DEC. 9, 1889

SURVEYED: JUNE 7, 1972

SOUTH CAROLINA
PROFESSIONAL ENGINEER & Land Surveyor
NO. 2079
J. DOV LE

DR: R.S.J.	
CHK: JWSm	
SCALE: 1" = 100'	
DATE: 6-7-72	
DWG NO. 72-17	

surveyor's address: 33 Main Street, Piedmont, SC

BEARINGS ARE ASSUMED (MAG.)
FROM PLAT DATED 8-29-1921.
NO CORRECTION FOR DECLINATION.

4Q-149

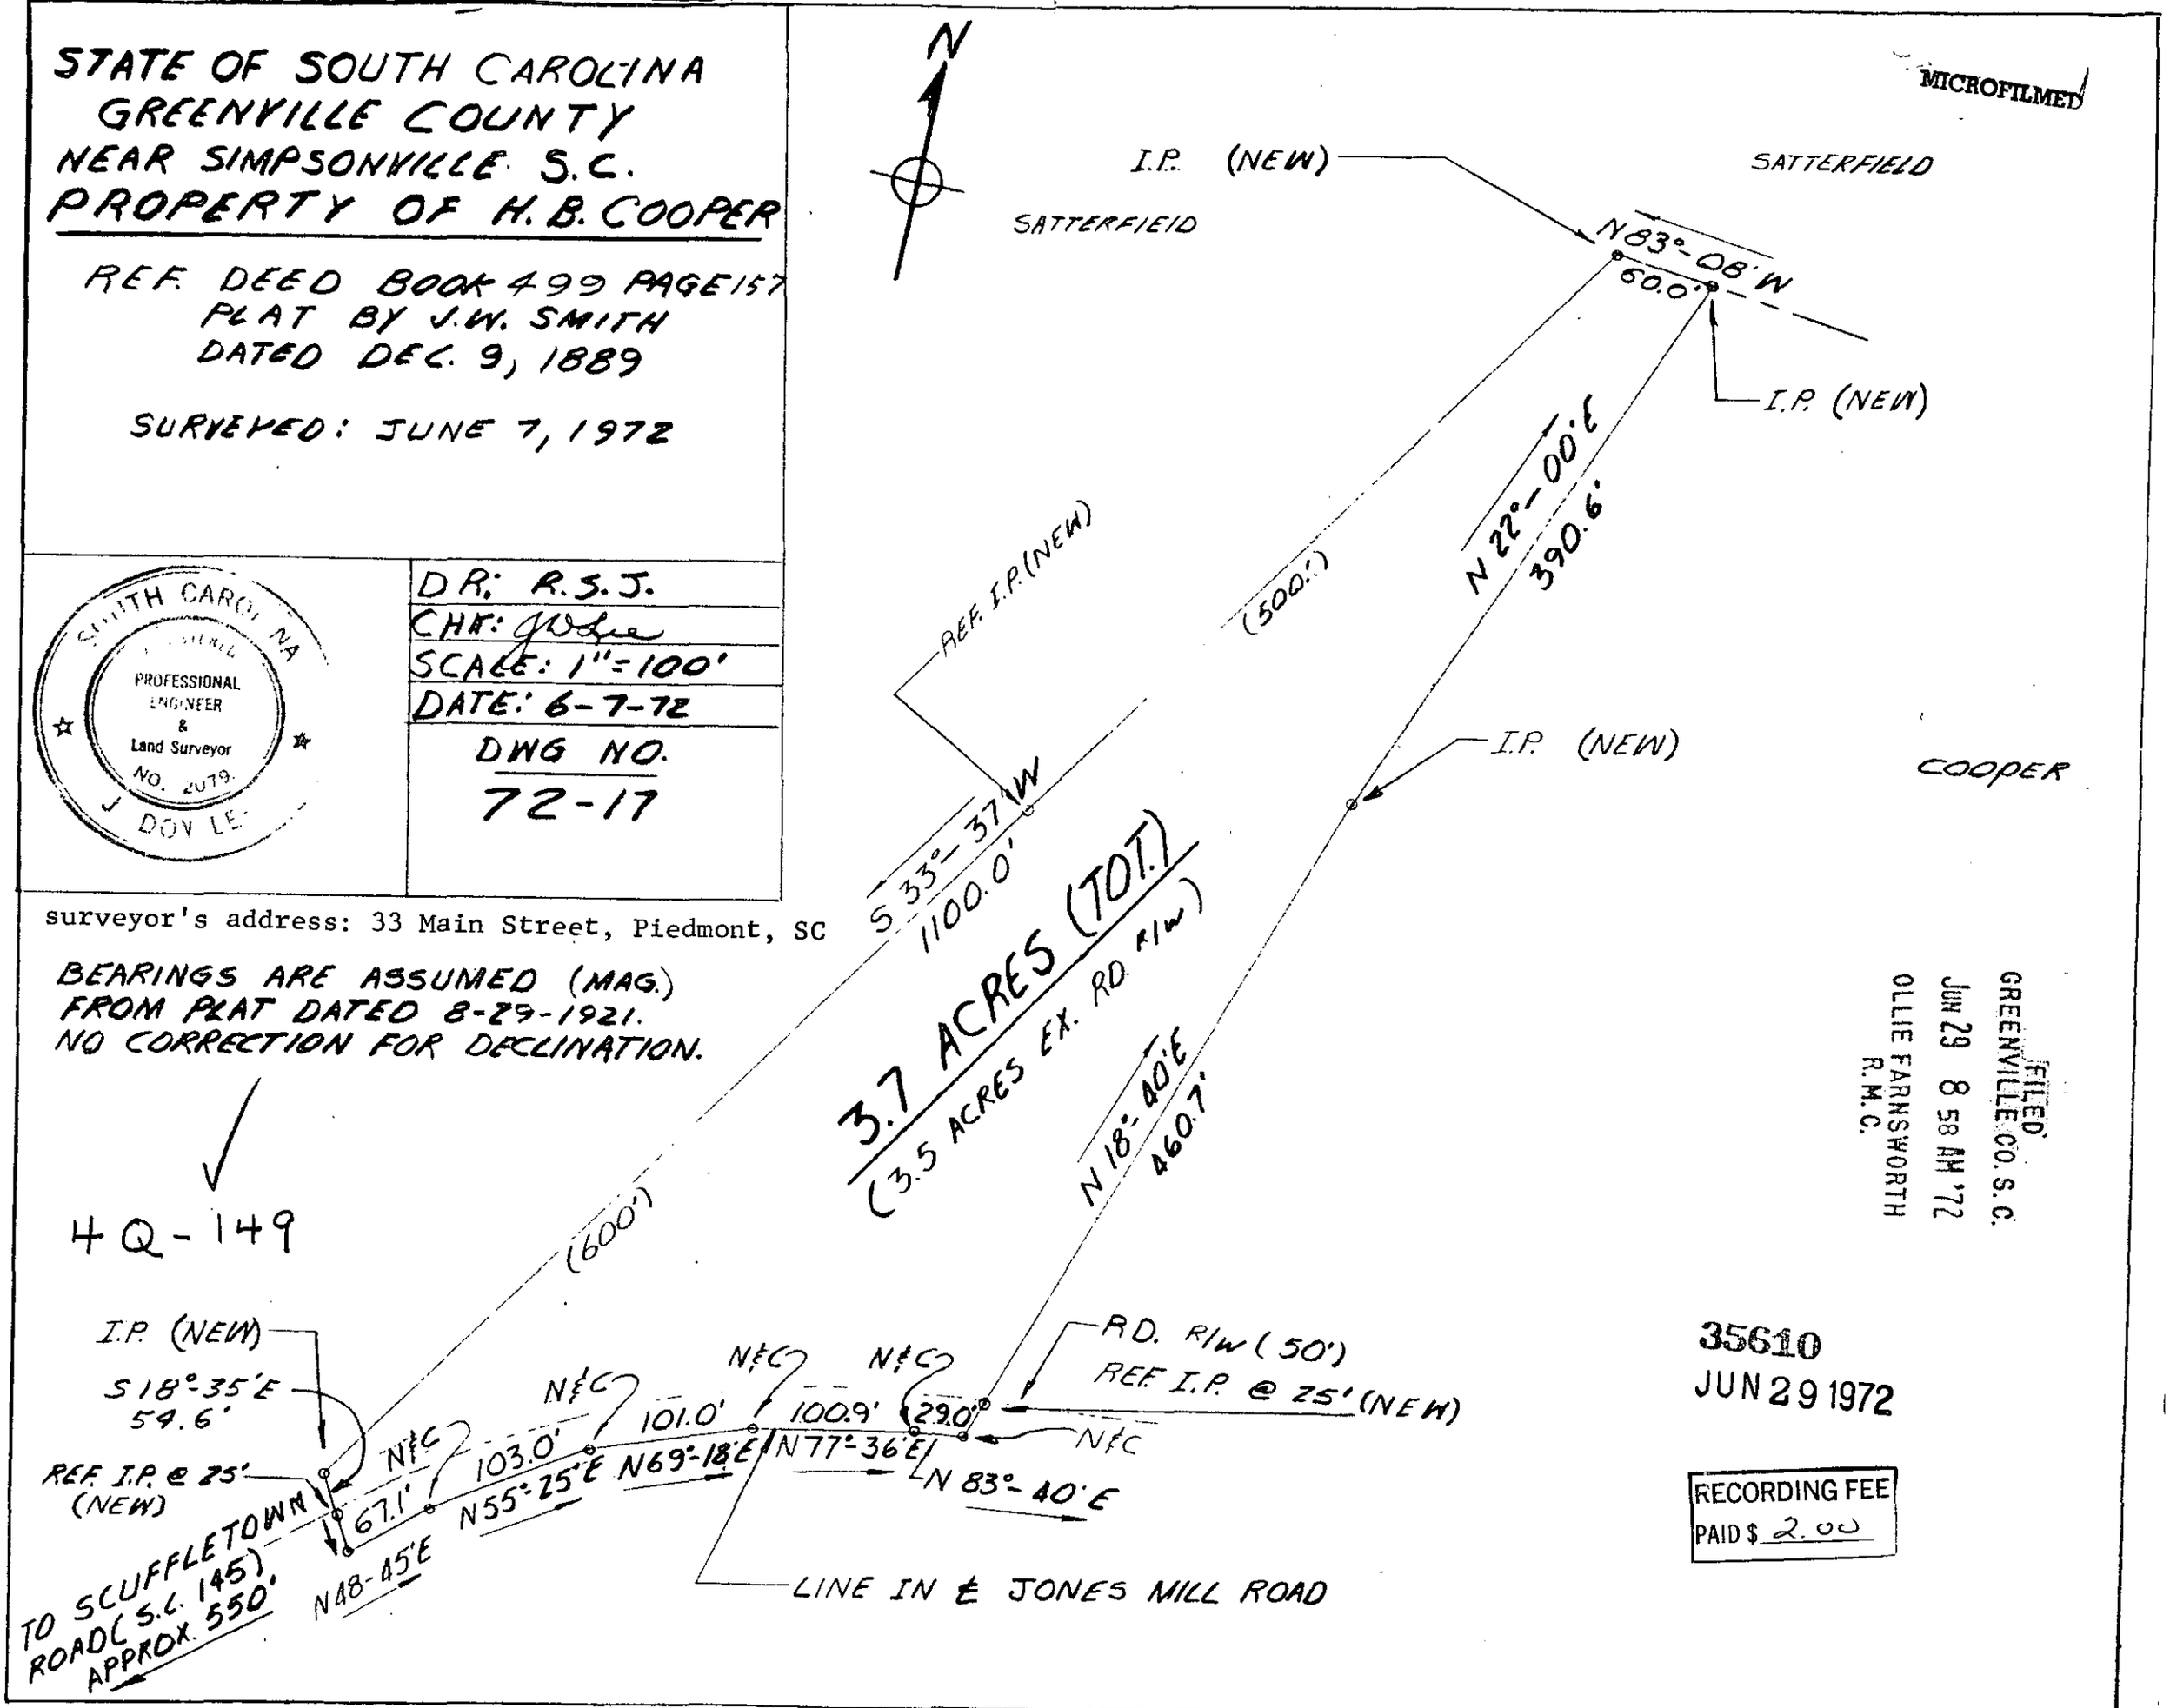

MICROFILMED

FILED
GREENVILLE CO. S.C.
JUN 29 8 58 AM '72
OLLIE FARNSWORTH
R.M.C.

35610
JUN 29 1972

RECORDING FEE
PAID $ 2.00