MICROFILMED

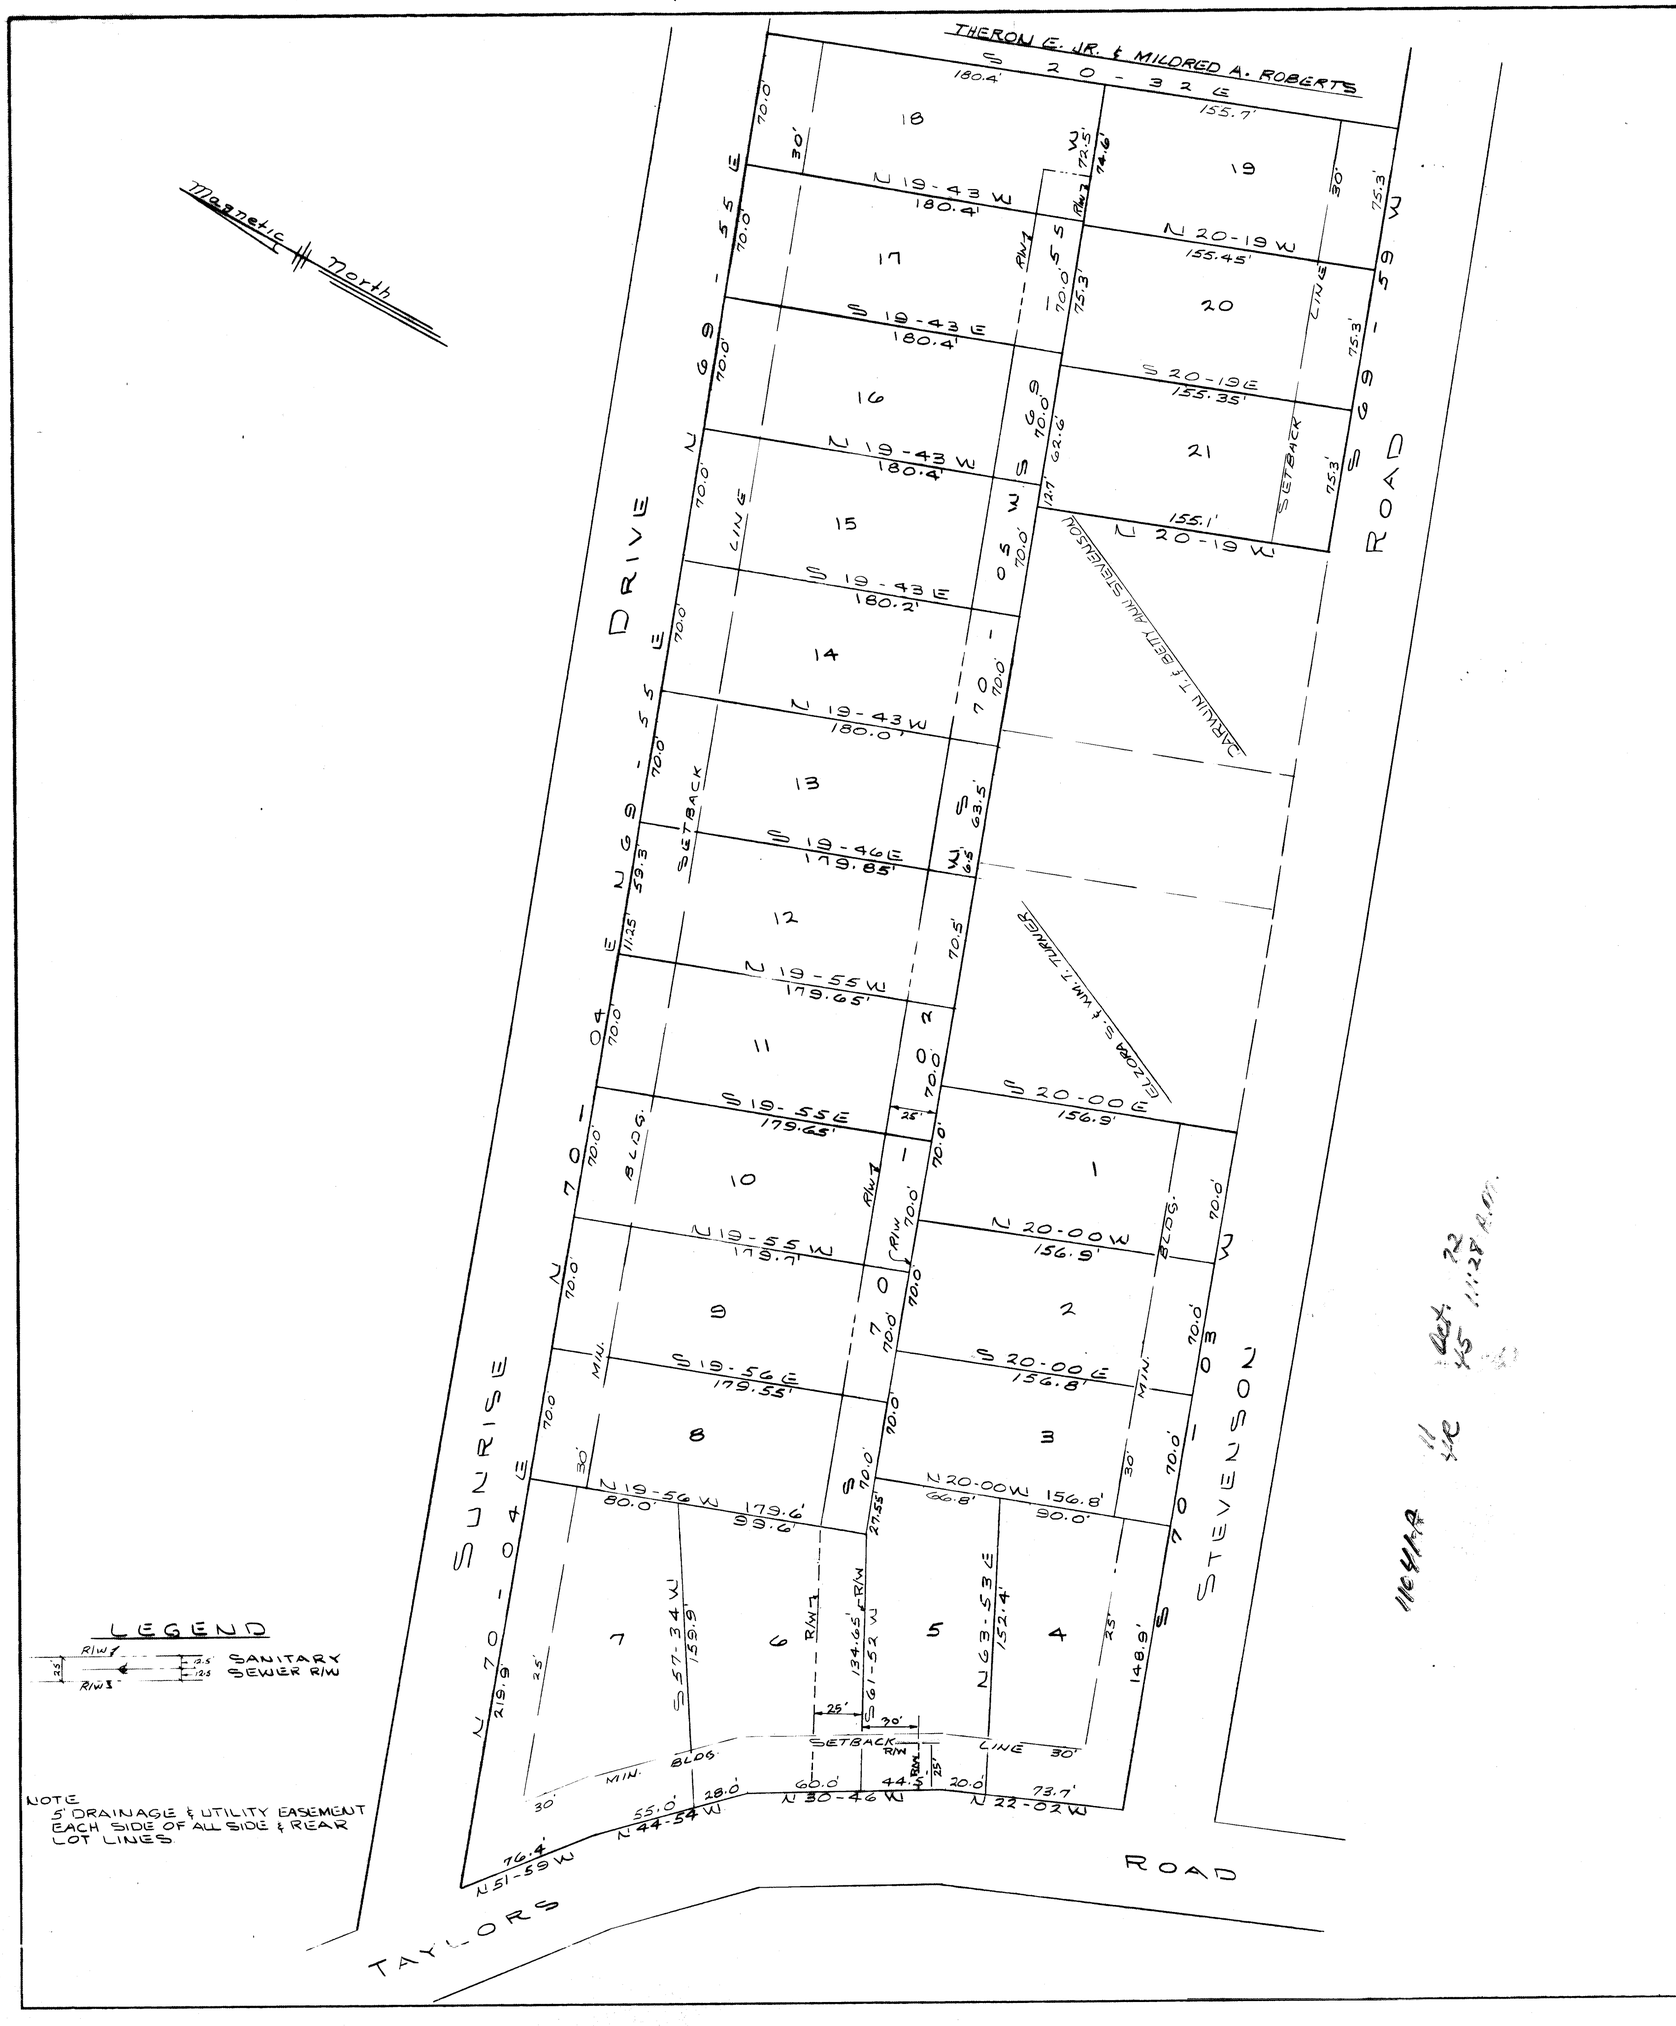

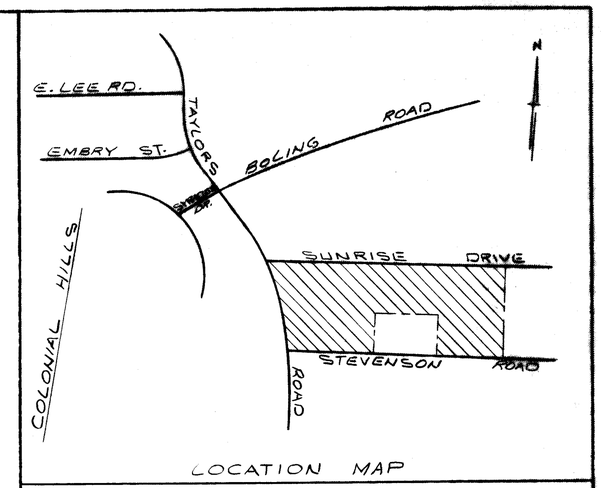

LOCATION MAP

CERTIFICATE OF OWNERSHIP AND DEDICATION

"The undersigned hereby acknowledge that I am (we are) the owner(s) of the property shown and described hereon and that I (we) hereby adopt this plan of subdivision with my (our) free consent and that I (we) establish the minimum building restriction lines, and hereby dedicate to public use as roads, streets, and easements, forever all areas so shown or indicated on said plat.

6/20/72 Signed [signature]

__/__/__ Signed [signature]

__/__/__ Signed _____

__/__/__ Signed _____

CERTIFICATE OF ACCURACY

"I, _____, certify that this plat was (drawn by me) (drawn under my supervision) (an actual survey made under my supervision) from (an actual survey made by me) (deed description recorded in Book 722, Page 229, Book ____, Page ____, etc.) (other); that the error of closure as calculated by latitudes and departures is _____, that the boundaries not surveyed are shown as broken lines plotted from information found in Book ____, Page ____; that this plat was prepared in accordance with the Greenville County Subdivision Regulations as adopted.

6-20-72 [signature]
Date — Licensed Engineer or Registered Surveyor

S. C. Registration No. 3520

SUMMARY APPROVAL

This plat meets the minimum requirements of the Greenville County Subdivision Regulations. Approval for recording is hereby granted.

10-11-72 [signature]
Date — Director, Greenville County Planning Commission

FR-45

FINAL PLAT
FILE NUMBER 72-147

SUNRISE TERRACE

PREMIER DEVELOPERS OWNER	PIEDMONT ENGINEERS & ARCHITECTS SURVEYOR
NO. OF ACRES 5.99	MILES OF NEW ROADS 0
NO. OF LOTS 21	DATE 6-9-72
ERROR OF CLOSURE 1/3000	

SCALE 1" = 50'