Microfilmed

RECORDING FEE
PAID $

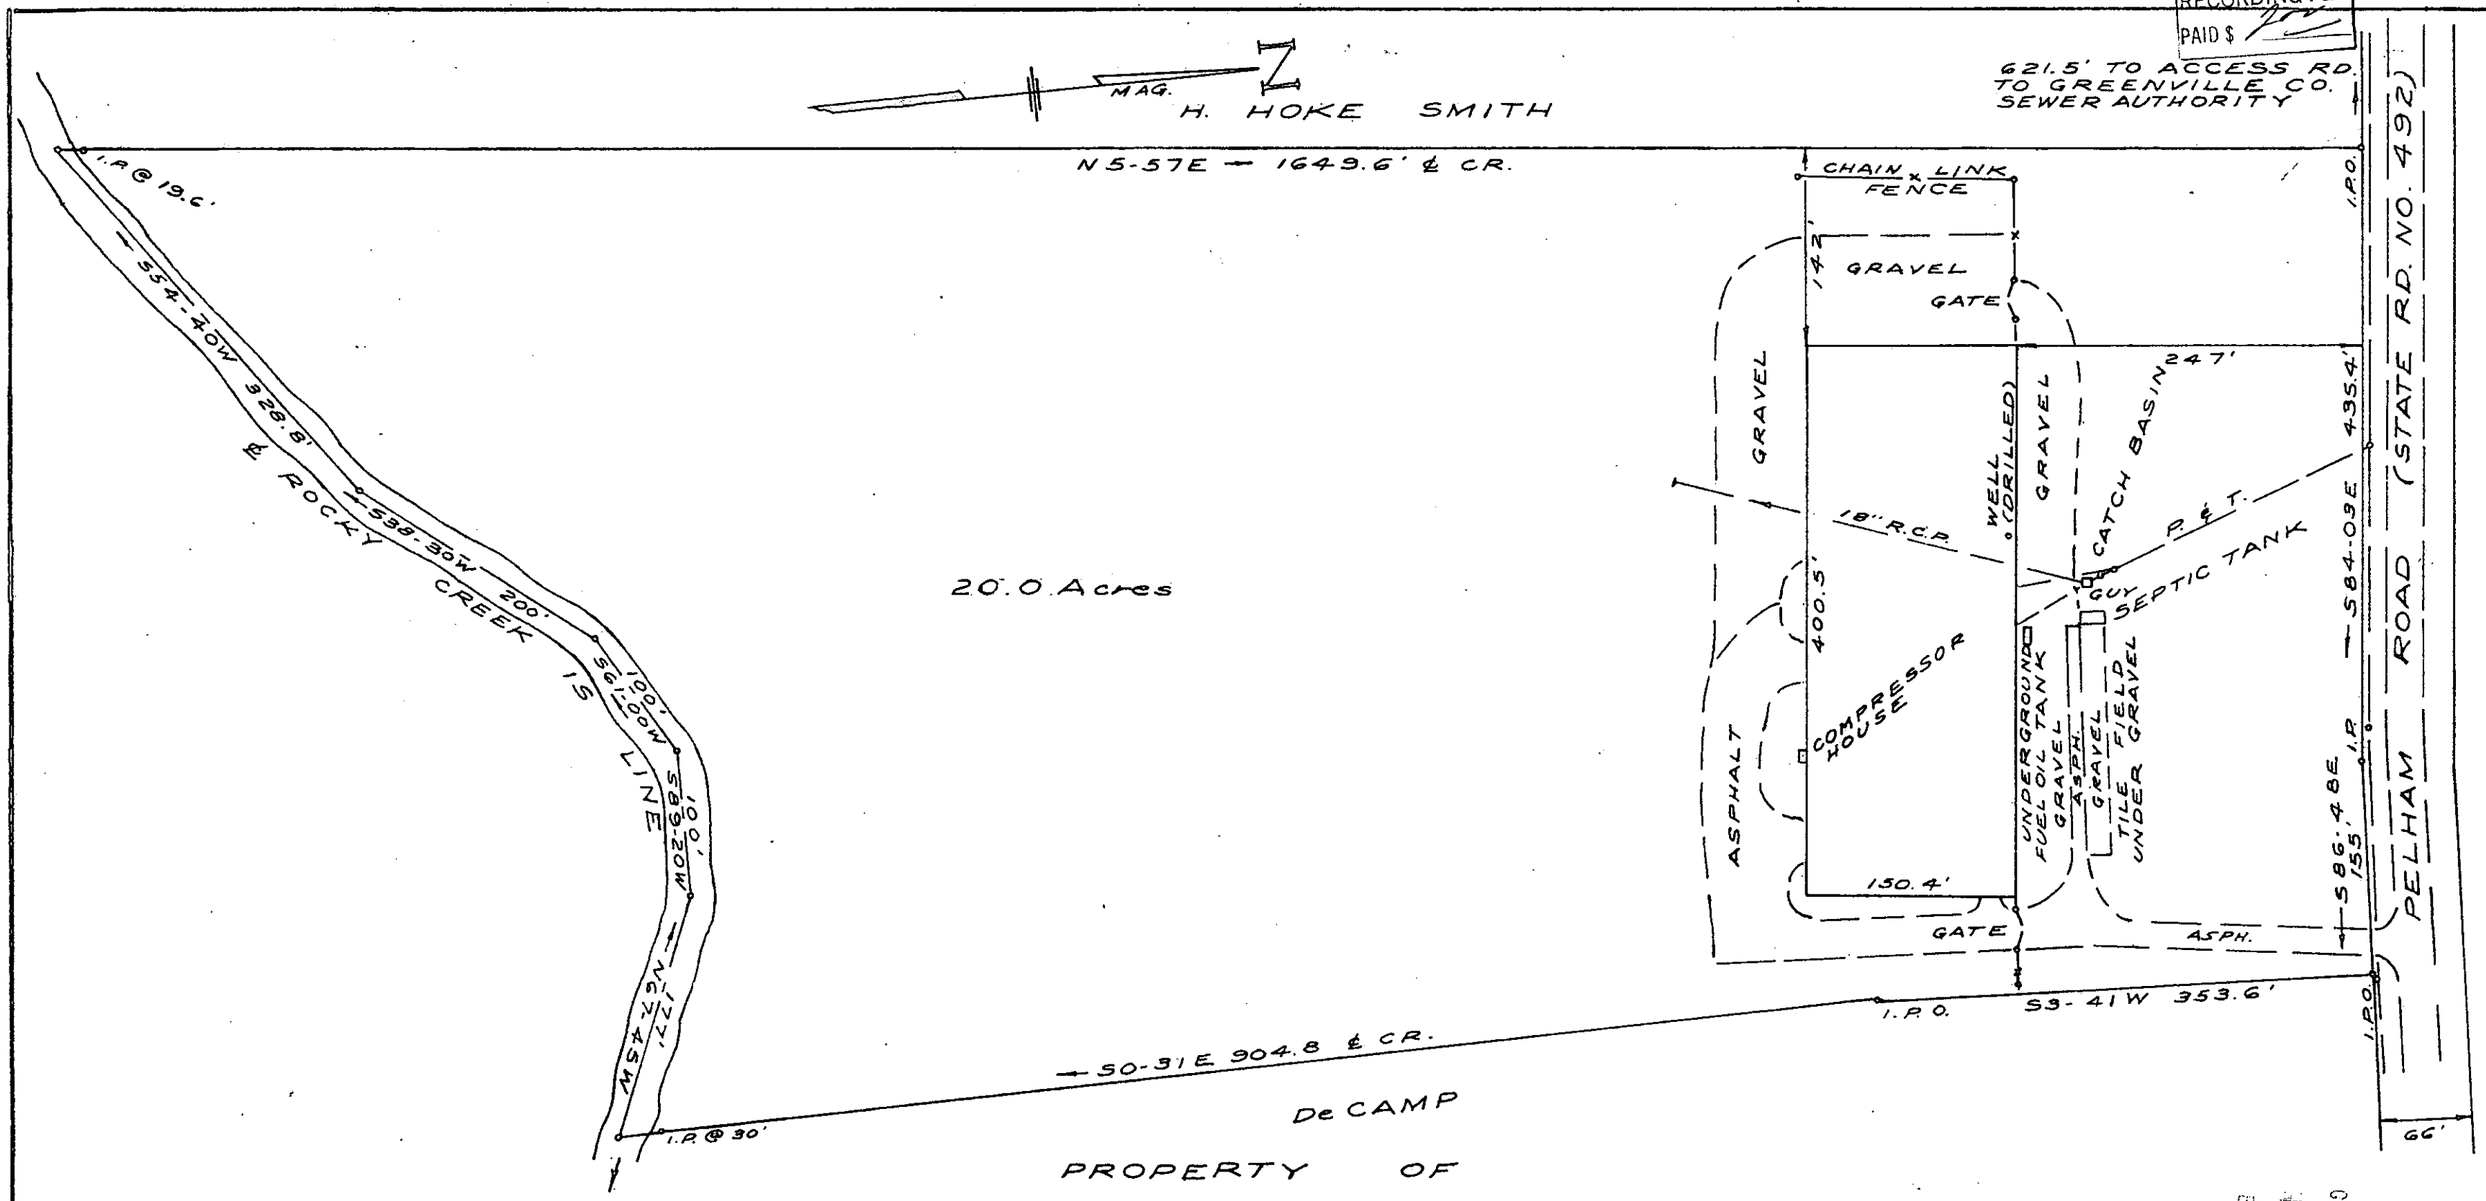

De CAMP

PROPERTY OF

F. H. GILLESPIE

NEAR GREENVILLE, S.C.

SCALE: 1" = 100' NOV. 14, 1972

I HEREBY CERTIFY THAT I SURVEYED THE ABOVE LOT ON NOV. 14 1972 AND THAT THE PROPERTY LINES, WALLS AND BUILDINGS ARE AS SHOWN HEREON; THAT THE BUILDINGS AND WALLS DO NOT ENCROACH OR PROJECT ON ADJACENT STREETS OR PROPERTY, AND THAT NO WALLS, BUILDINGS, OR POWER LINES ENCROACH OR PROJECT ON SAID PREMISES EXCEPT AS SHOWN HEREON.

C. O. Riddle
Reg. L.S. 1347

C. O. RIDDLE, REG. L. S. NO. 1347

FILED
GREENVILLE CO. S.C.
Nov 27 4 24 PM '72
ELIZABETH RIDDLE
R.M.C.

15545

NOV 27 1972

4T - 38