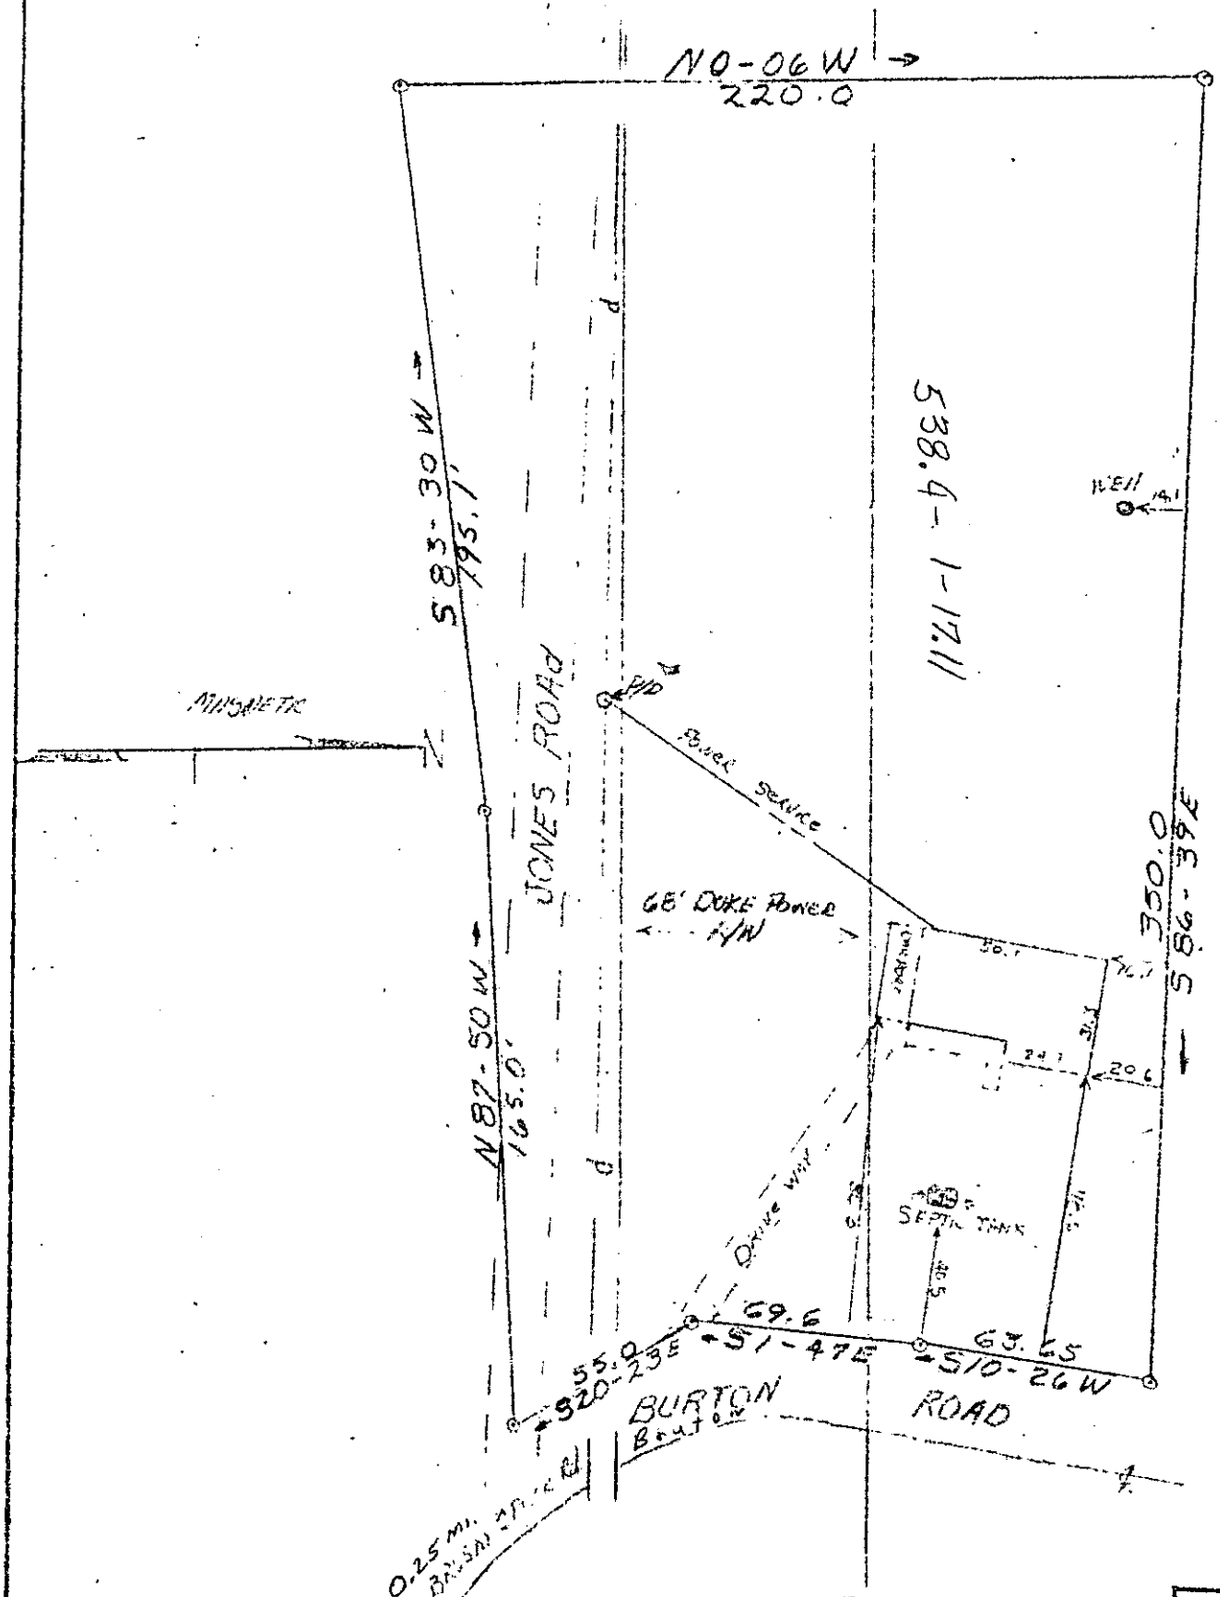

JUL 14 1972
1358

RECORDING FEE
PAID $ 1.00

FINAL PLAT
TRUMAN MILLER
CHICK SPRINGS TOWNSHIP
SCALE 1" - 50' July 5, 1972

This is to certify that on July 5, 1972 I surveyed the property shown on this plat, known as Property of Truman Miller, being a Portion of T. C. Burton Property, and that the property lines, walls and buildings are as shown hereon, and that the building located on said property does not project nor encroach on adjacent streets or property, and that no adjacent walls or buildings project nor encroach on said property, and that no utility lines cross this property except as shown hereon.

FILED
GREENVILLE CO. S.C.
JUL 14 2 14 PM '72
ELIZABETH RUDDLE
R.M.C.

RLS

44-29

DRAWING & FIELD WORK BY: J.A. TERRELL