BLOCK BOOK NO	NAME	LENGTH OF SEWER THRU PROP.	LENGTH OF R/W THRU PROP	M.H.
B2.1-1-26	M W FORE	815'	875'	5

FILED
GREENVILLE CO. S. C.
APR 1 3 01 PM '76
DONNIE S. TANKERSLEY
R.M.C.

MICROFILMED

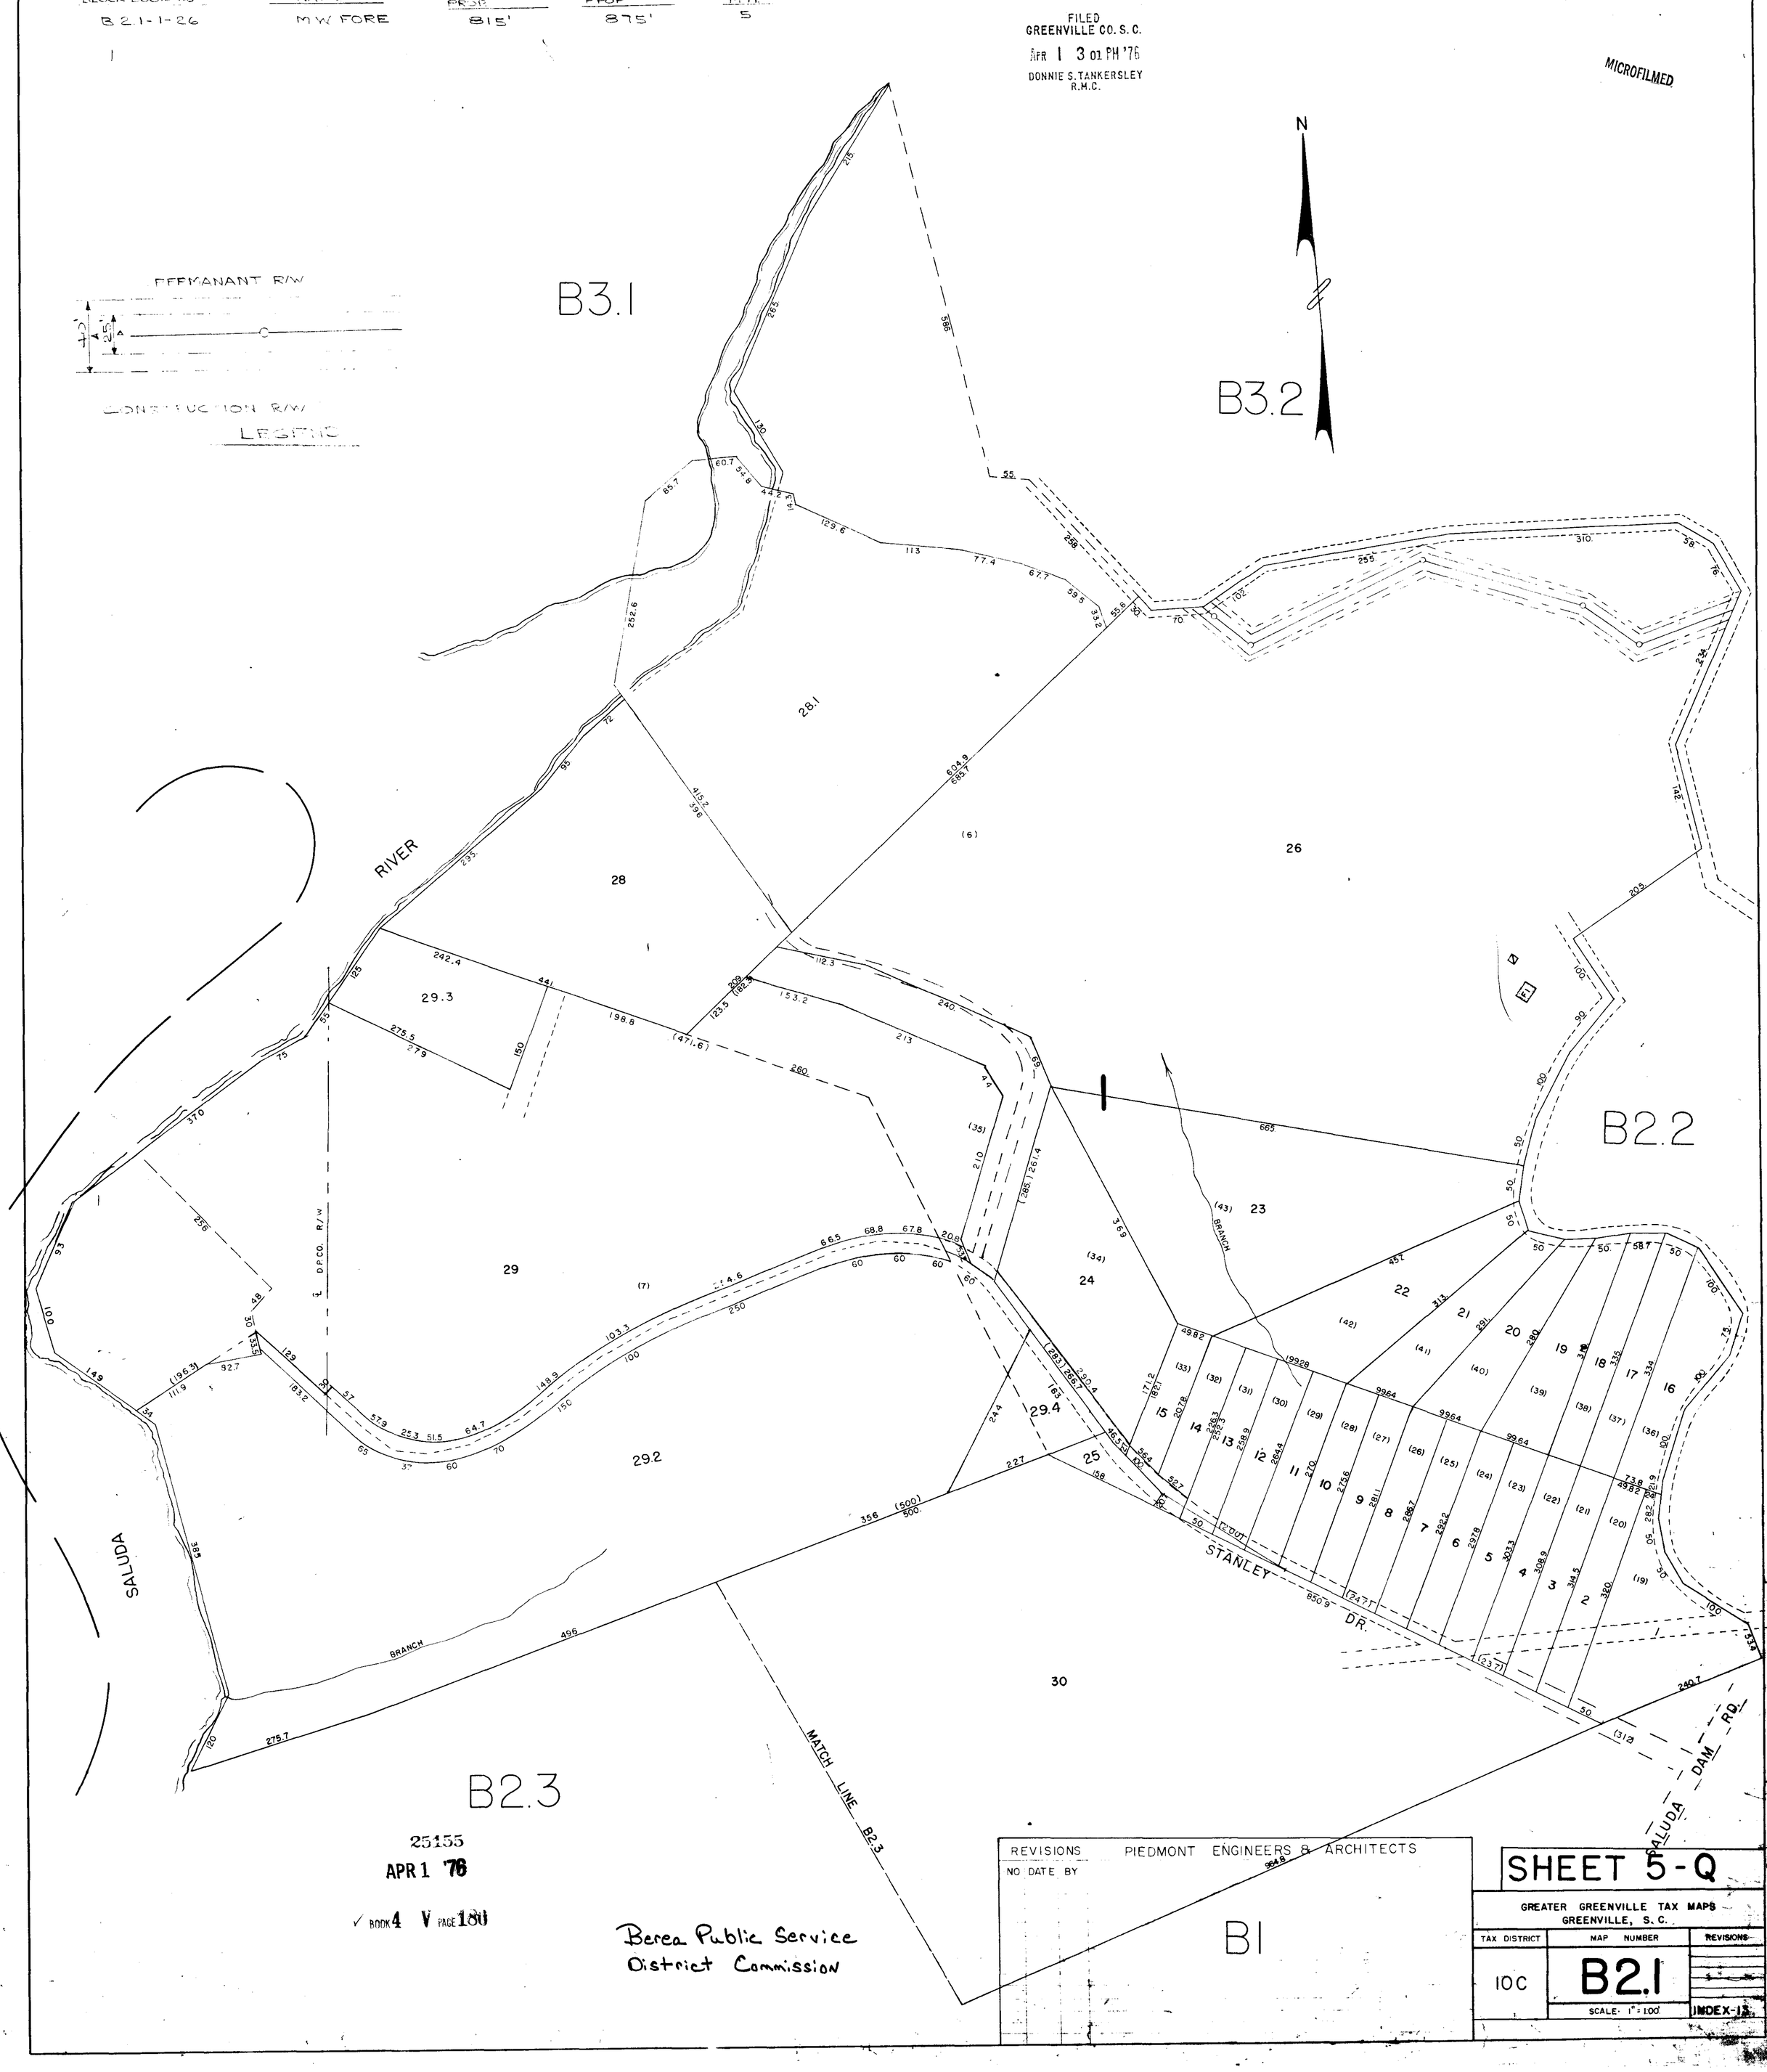

25155
APR 1 '76
✓ BOOK 4 V PAGE 180

Berea Public Service District Commission

REVISIONS	PIEDMONT ENGINEERS & ARCHITECTS
NO DATE BY	

B1

SHEET 5-Q

GREATER GREENVILLE TAX MAPS
GREENVILLE, S. C.

TAX DISTRICT	MAP NUMBER	REVISIONS
10C	B2.1	
	SCALE: 1" = 100'	INDEX-13