MICROFILMED

RECORDING FEE
PAID $

5C/44

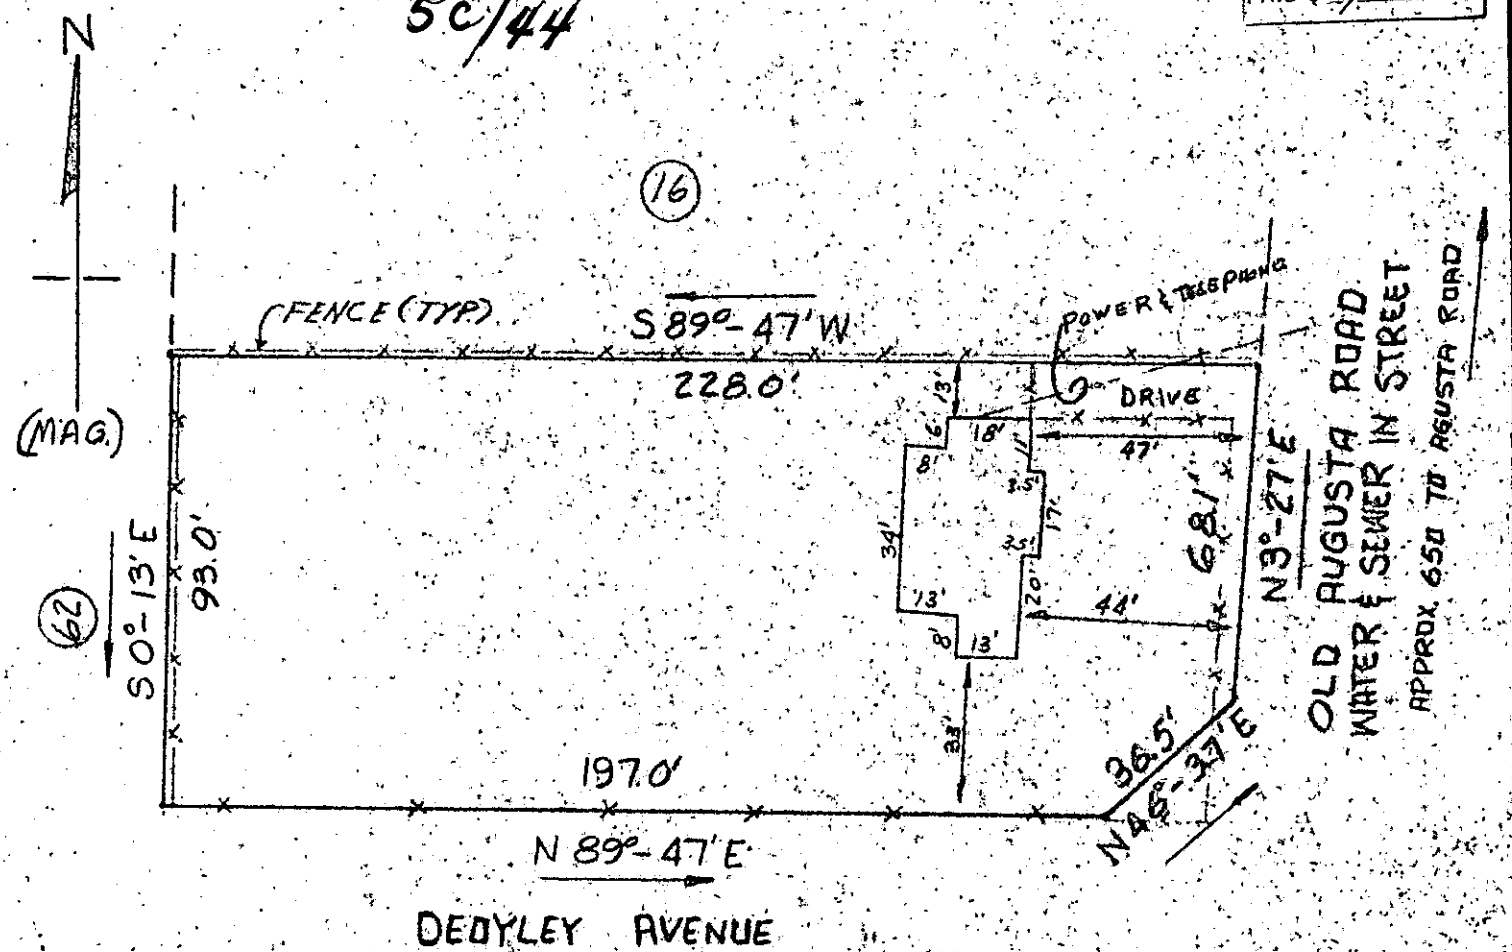

ALL BUILDING LINES 35' FROM STREET, IRON PINS AT ALL CORNERS.

This is to certify that on August 27, 1973, I surveyed the property shown on this plat, known as Lot 18 - part of Lot 17, Augusta Road Ranches, filed in R.M.C. Office, Greenville County in Plat Book L at Page 53 and on revised plat of Augusta Road Ranch as Lot 209 and part of 208, filed in R.M.C. Office, Greenville County in Plat Book M, page 43, and that the property lines and buildings are as shown hereon; that the building located on said lot does not encroach or project on adjacent streets or property, and that no adjacent buildings or walls encroach on said premises, and that no utility lines cross this property except as shown hereon.

Robert S. Jones
Robert S. Jones, R.L.S. 4782

SOUTH CAROLINA REGISTERED LAND SURVEYOR No. 1792 ROBERT STANLEY JONES

STATE OF SOUTH CAROLINA
GREENVILLE COUNTY
AUGUSTA ROAD RANCHES
PROPERTY OF
McKINZIE LEE CANNON

SEP 5 1973 6822

DONNIE S. TANKERSLEY
R.M.C.
SEP 5 2 35 PM '73
GREENVILLE CO. S.C.

DR: RSJ
CHK: RSJ
SCALE: 1" = 40'
DATE: 8-27-73
DWG: 73-29
JONES & ASSOCIATES
GREENVILLE, S.C.