FIELD SURVEY & COMPUTATIONS BY
A.M. SANDERS 8-9-73.
CONTROL BEARINGS TAKEN FROM
ADJACENT SURVEY 6-31-73.

FILED
GREENVILLE CO. S.C.
SEP 20 3 08 PM '73
DONNIE S. TANKERSLEY
R.M.C.

5C-66

MICRO

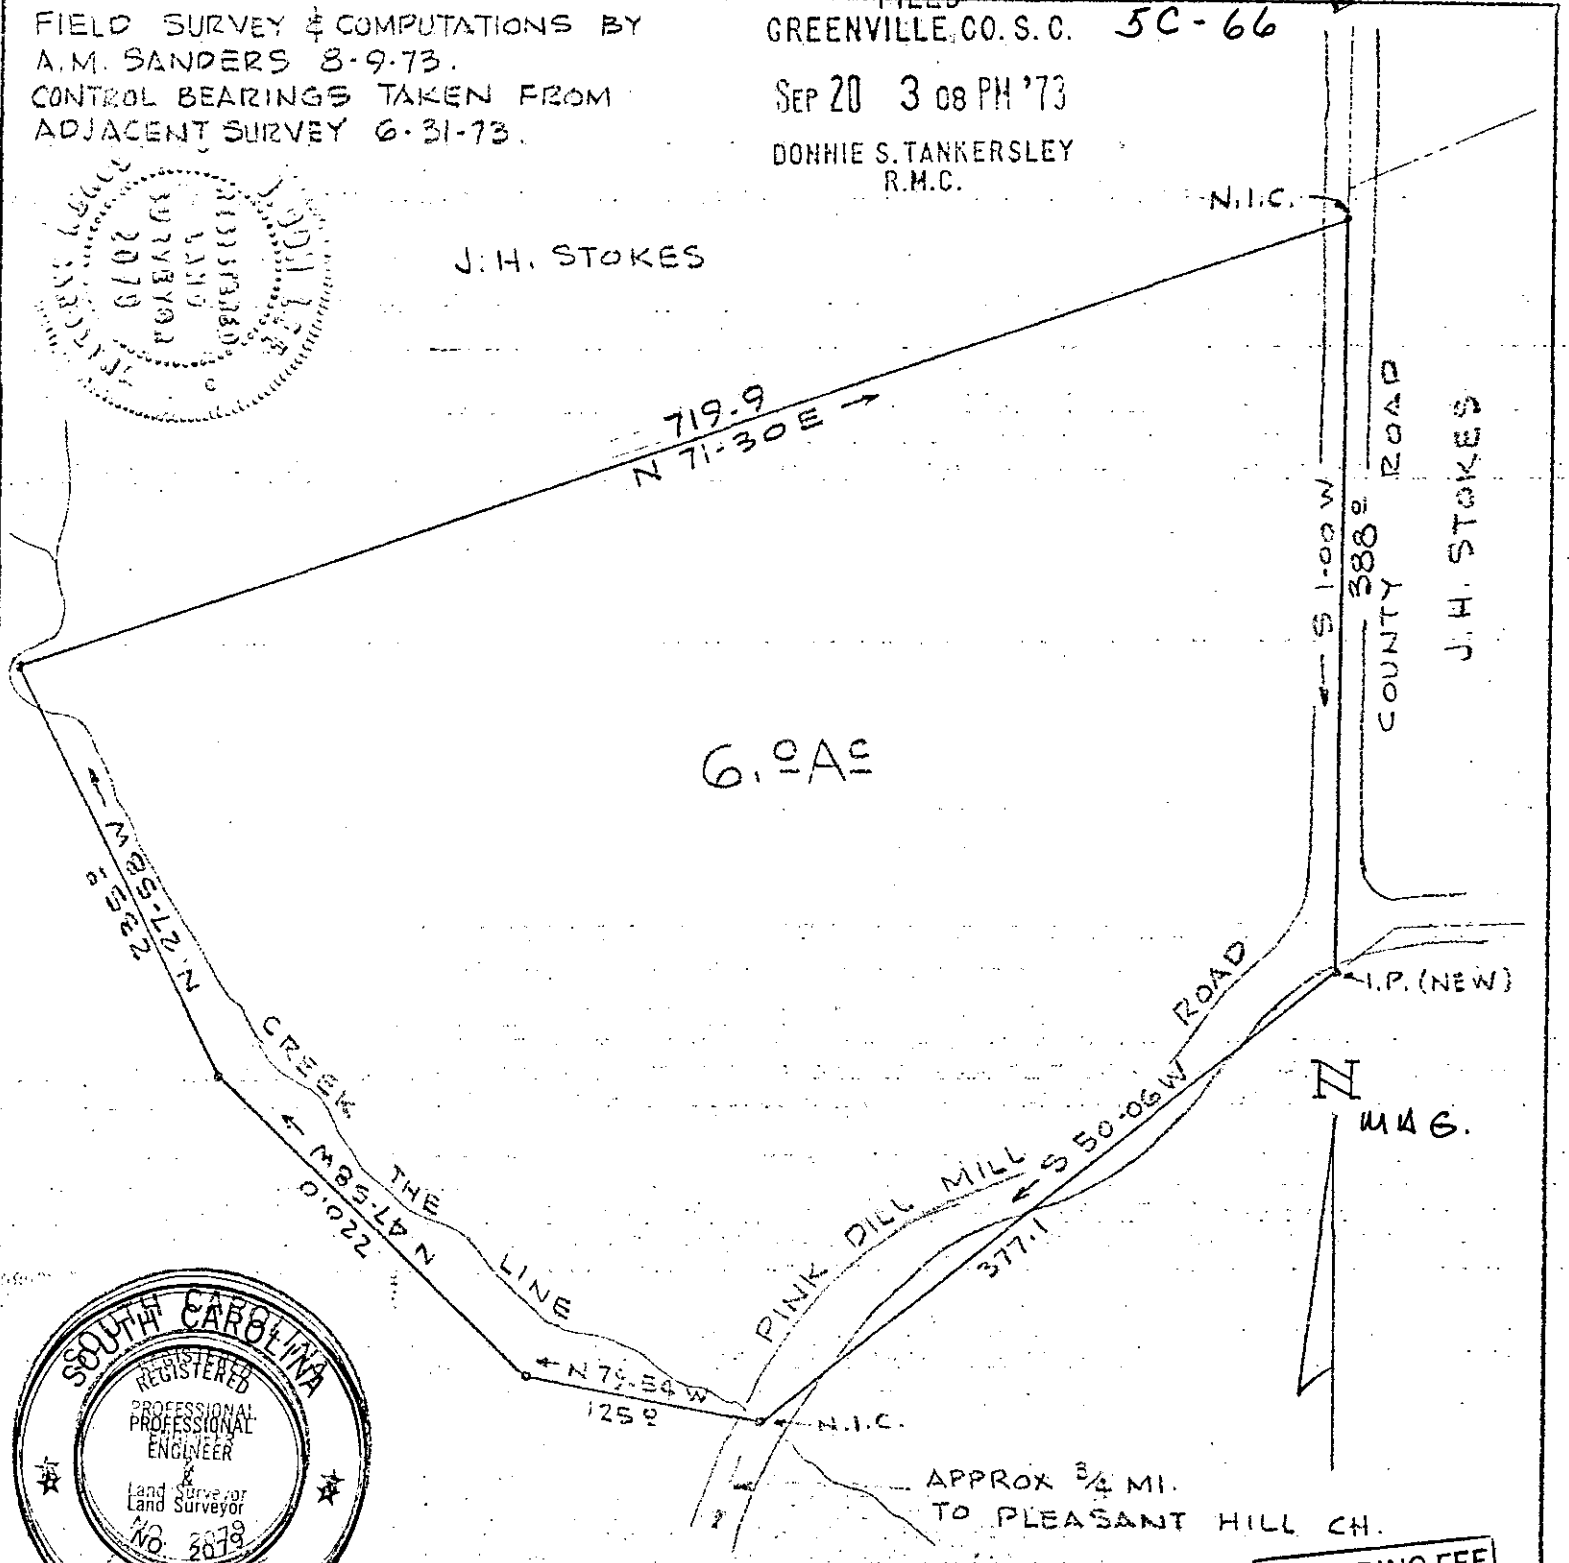


SOUTH CAROLINA
REGISTERED
PROFESSIONAL
ENGINEER
&
Land Surveyor
NO. 2079
J. DON LEE

RECORDING FEE
PAID $ 1.00

J. DON LEE
33 MAIN ST.
PIEDMONT, S.C.

REVISED SEPT. 11, 1973. E. LINE WAS 438.0'
N. LINE WAS N.61-59E, 751.88' SW LINE
WAS N.29-58W, 185.0. CHANGED BY OWNERS
REQUEST.

STATE OF SOUTH CAROLINA
GREENVILLE COUNTY
NEAR GREER IN PLEASANT HILL CHURCH COMM. HIGHLAND TNSHP.
A SUBDIVISION OF A PORTION OF THE PROPERTY OF
JOHN H. STOKES

8-73

| | |
|---|---|
| DR. AMS | |
| CH. AMS | |
| SCALE: 1"=100' | |
| DATE: 8-9-73 | |
| DWG. NO. | |
| 7305-1 | |

5C/66 - $1.00

SEP 20 1973