MICROFILMED

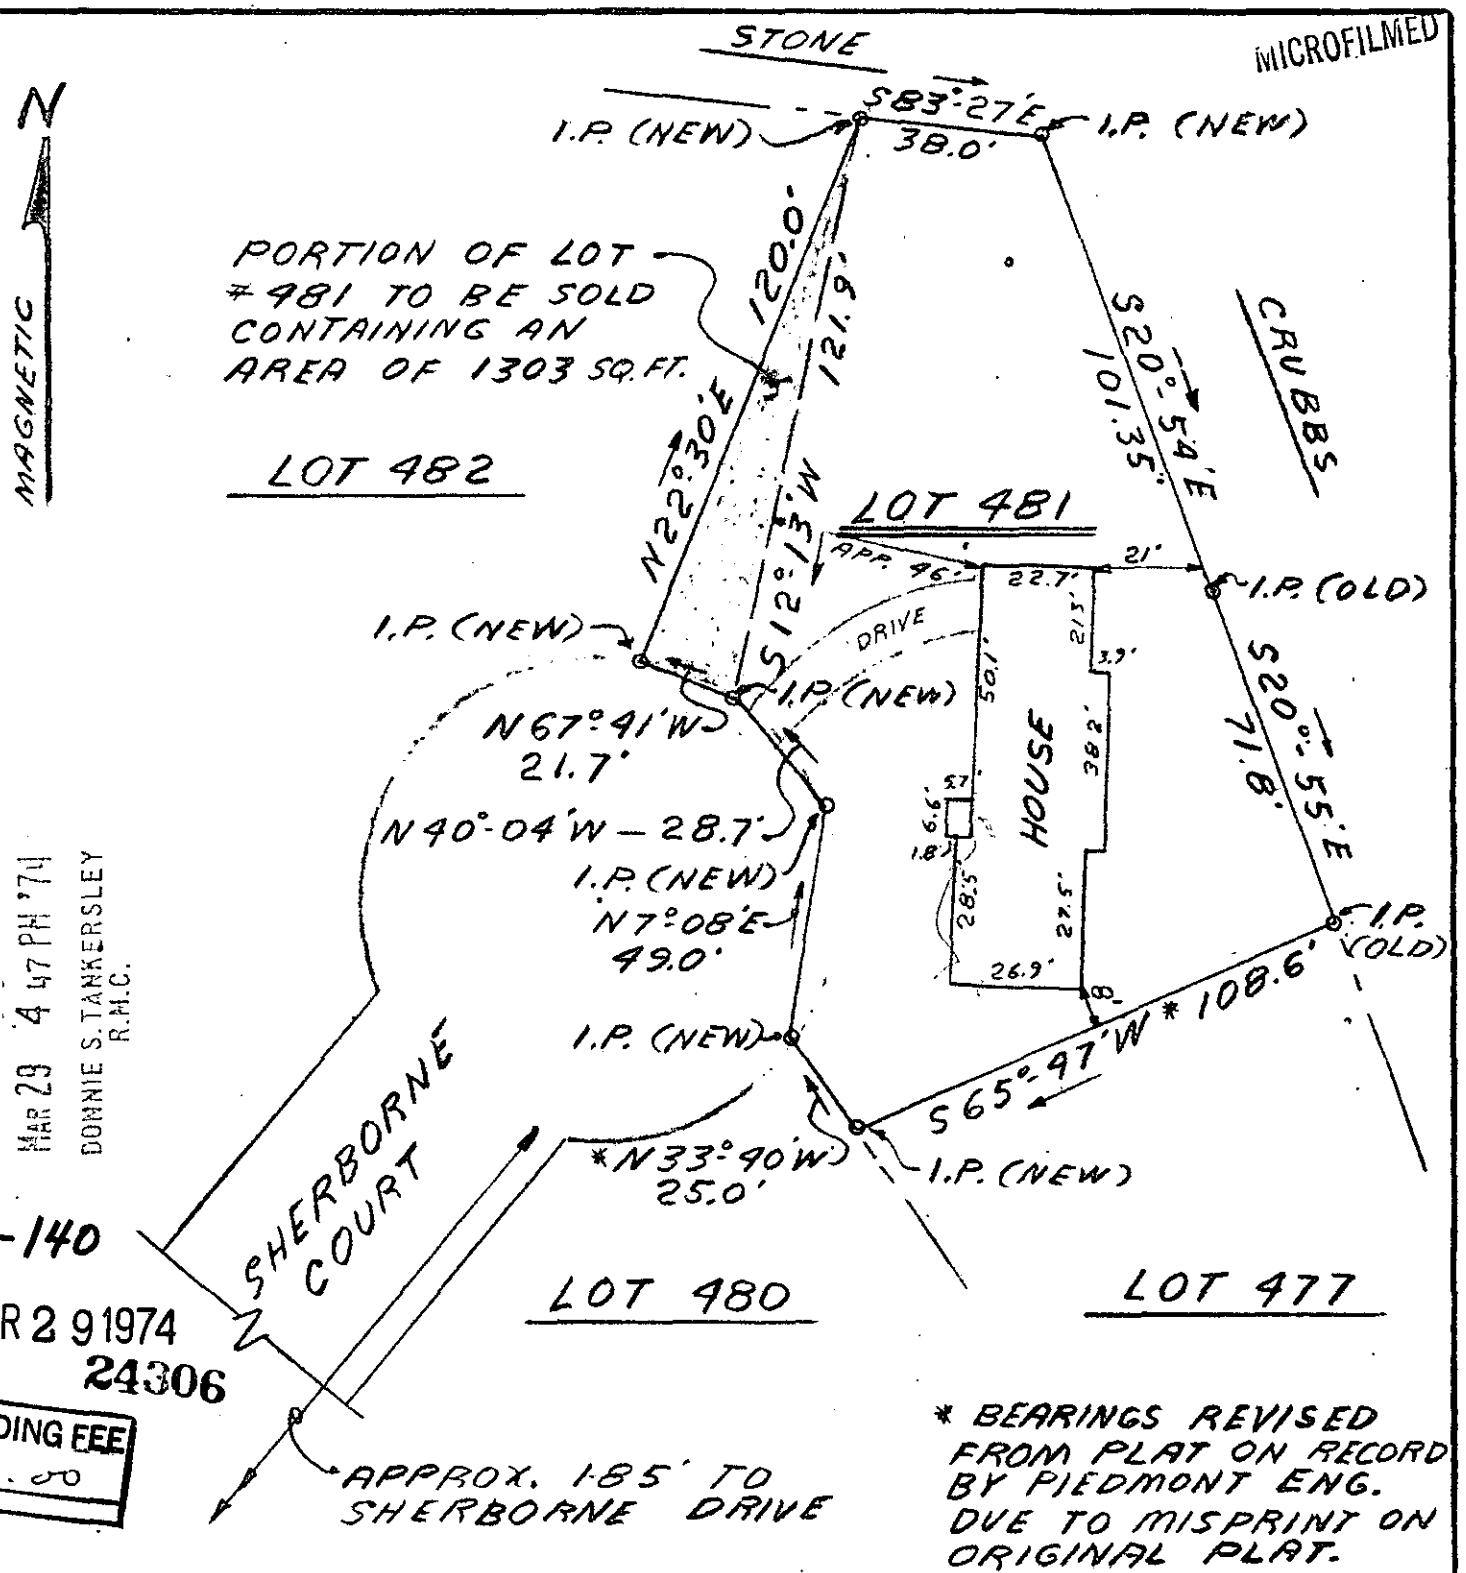

FILED
GREENVILLE CO. S. C.
MAR 29 4 47 PM '74
DONNIE S. TANKERSLEY
R.M.C.

5E-140

MAR 29 1974
24306

RECORDING FEE
PAID $ 1.00

* BEARINGS REVISED FROM PLAT ON RECORD BY PIEDMONT ENG. DUE TO MISPRINT ON ORIGINAL PLAT.

REF: PLAT BOOK 4R-PG. 16

SEAL

STATE OF SOUTH CAROLINA
GREENVILLE COUNTY
DEL NORTE EST.-SEC. 3A
LOT #481
PROPERTY OF
LAWRENCE W. YEARGIN, JR.
& NANCY M. YEARGIN

FREELAND - JONES & ASSOCIATES
GREENVILLE, S.C.

SURVEY	J.R.F.
D.R.	J.R.F.
CH.	James R. Freeland
SCALE	1" =
DATE	OCT. 27, 1973
DWG NO.	73-25