MICROFILMED

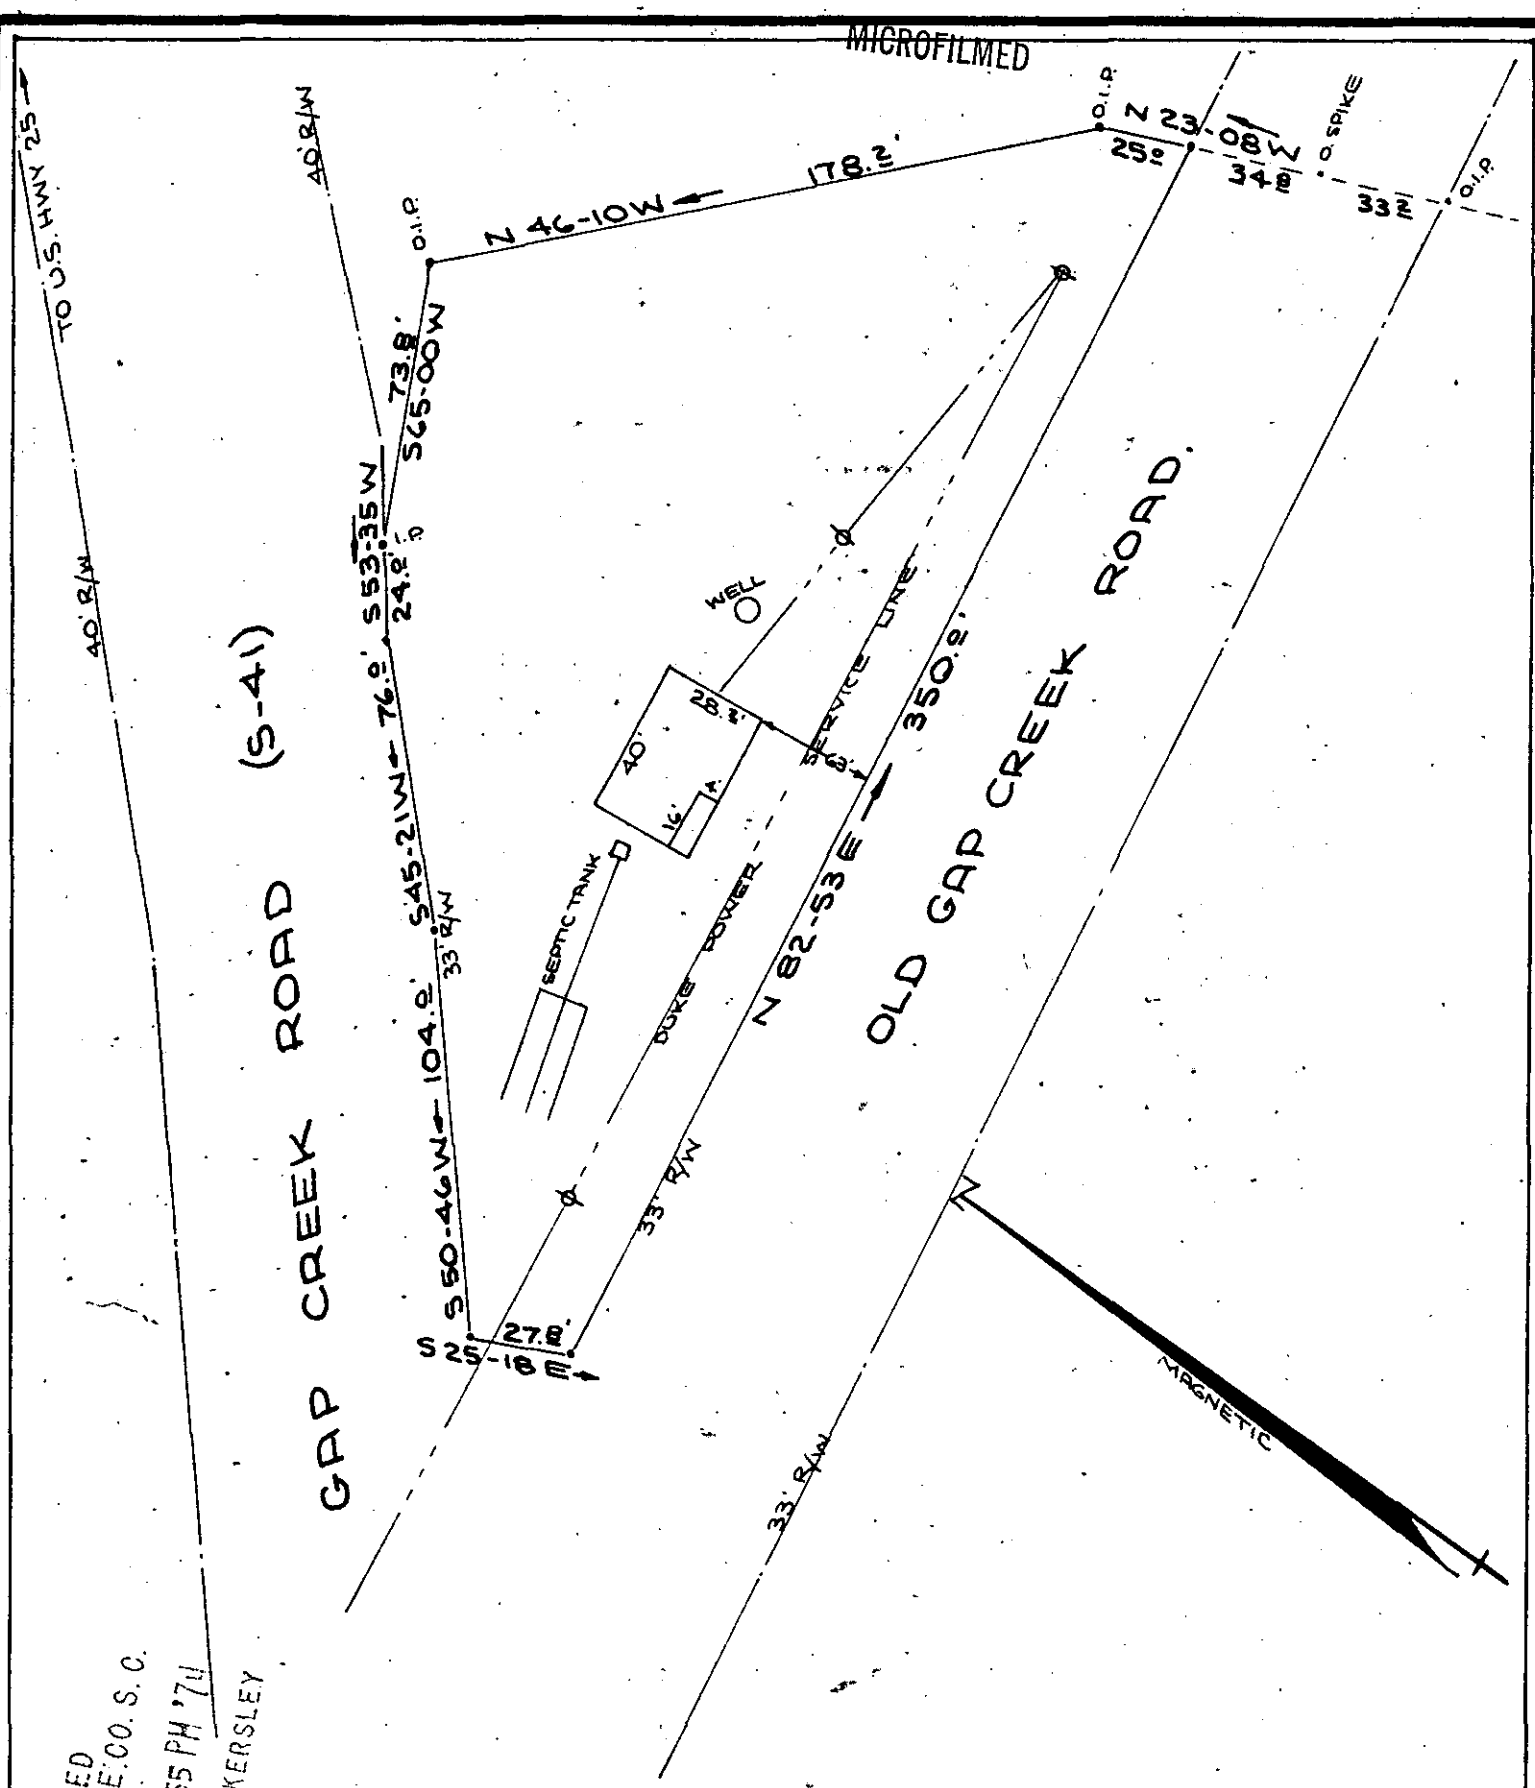

FILED
GREENVILLE CO. S. C.
DEC 17 12 55 PM '74
DONNIE S. TANKERSLEY
R.M.C.

PROPERTY OF

DAVID H. MEAD
LINDA L. MEAD

NEAR RIVER FALLS GREENVILLE CO.
SOUTH CAROLINA

This is to certify that on the 27th day of November, 1974, I surveyed the property shown on this plat; and that the property lines, walls and buildings are as shown hereon; that the buildings located on said property do not encroach or project on adjacent streets or property; and that no adjacent buildings or walls encroach or project on said premises.

14792

5-H-79

DEC 17 1974

W. R. Williams Jr.

RECORDING FEE
PAID $ 2.00

REGISTERED LAND SURVEYOR NO. 3979

W. R. WILLIAMS, JR. P.E.&L.S. #3979
15 S. MAIN ST.
TRAVELERS REST, S.C.

SCALE 1"=50'

F.B. #6