RDING FEE
100

MICROFILMED

See Deed Book 62 page 320

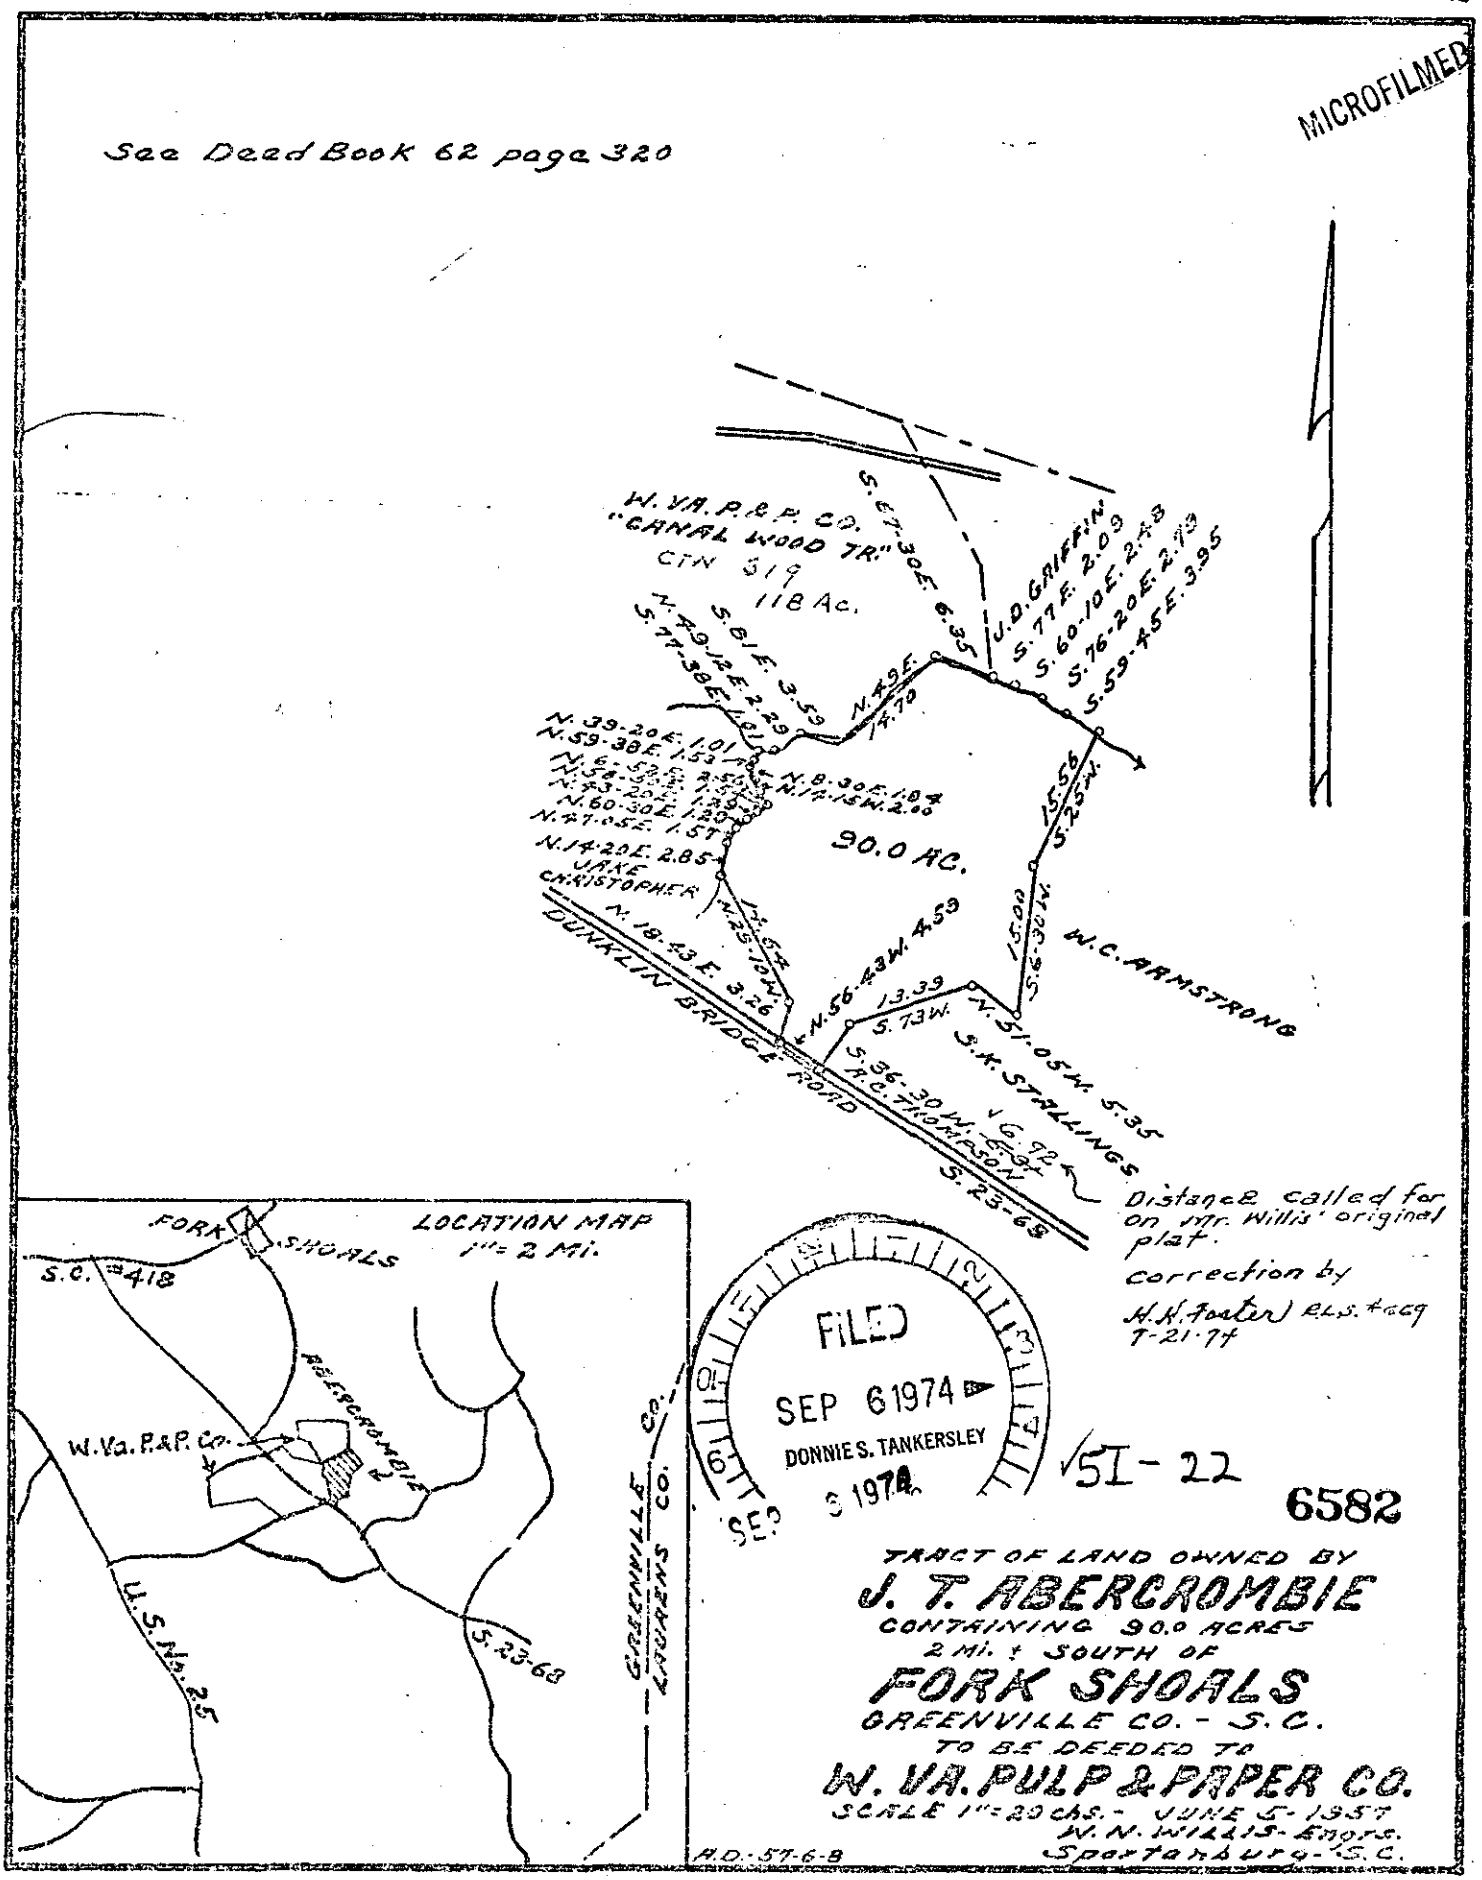

Distance called for on Mr. Willis' original plat.
correction by
H. N. Foster) R.L.S. & C.E.
7-21-74

FILED
SEP 6 1974
DONNIE S. TANKERSLEY
SEP 6 1974

51-22

6582

TRACT OF LAND OWNED BY
J. T. ABERCROMBIE
CONTAINING 90.0 ACRES
2 Mi. ± SOUTH OF
FORK SHOALS
GREENVILLE CO. - S. C.
TO BE DEEDED TO
W. VA. PULP & PAPER CO.
SCALE 1" = 20 CHS. - JUNE 5 - 1957
N. N. WILLIS - ENGRS.
Spartanburg - S. C.

A.D.-57-6-8

PN 506
A