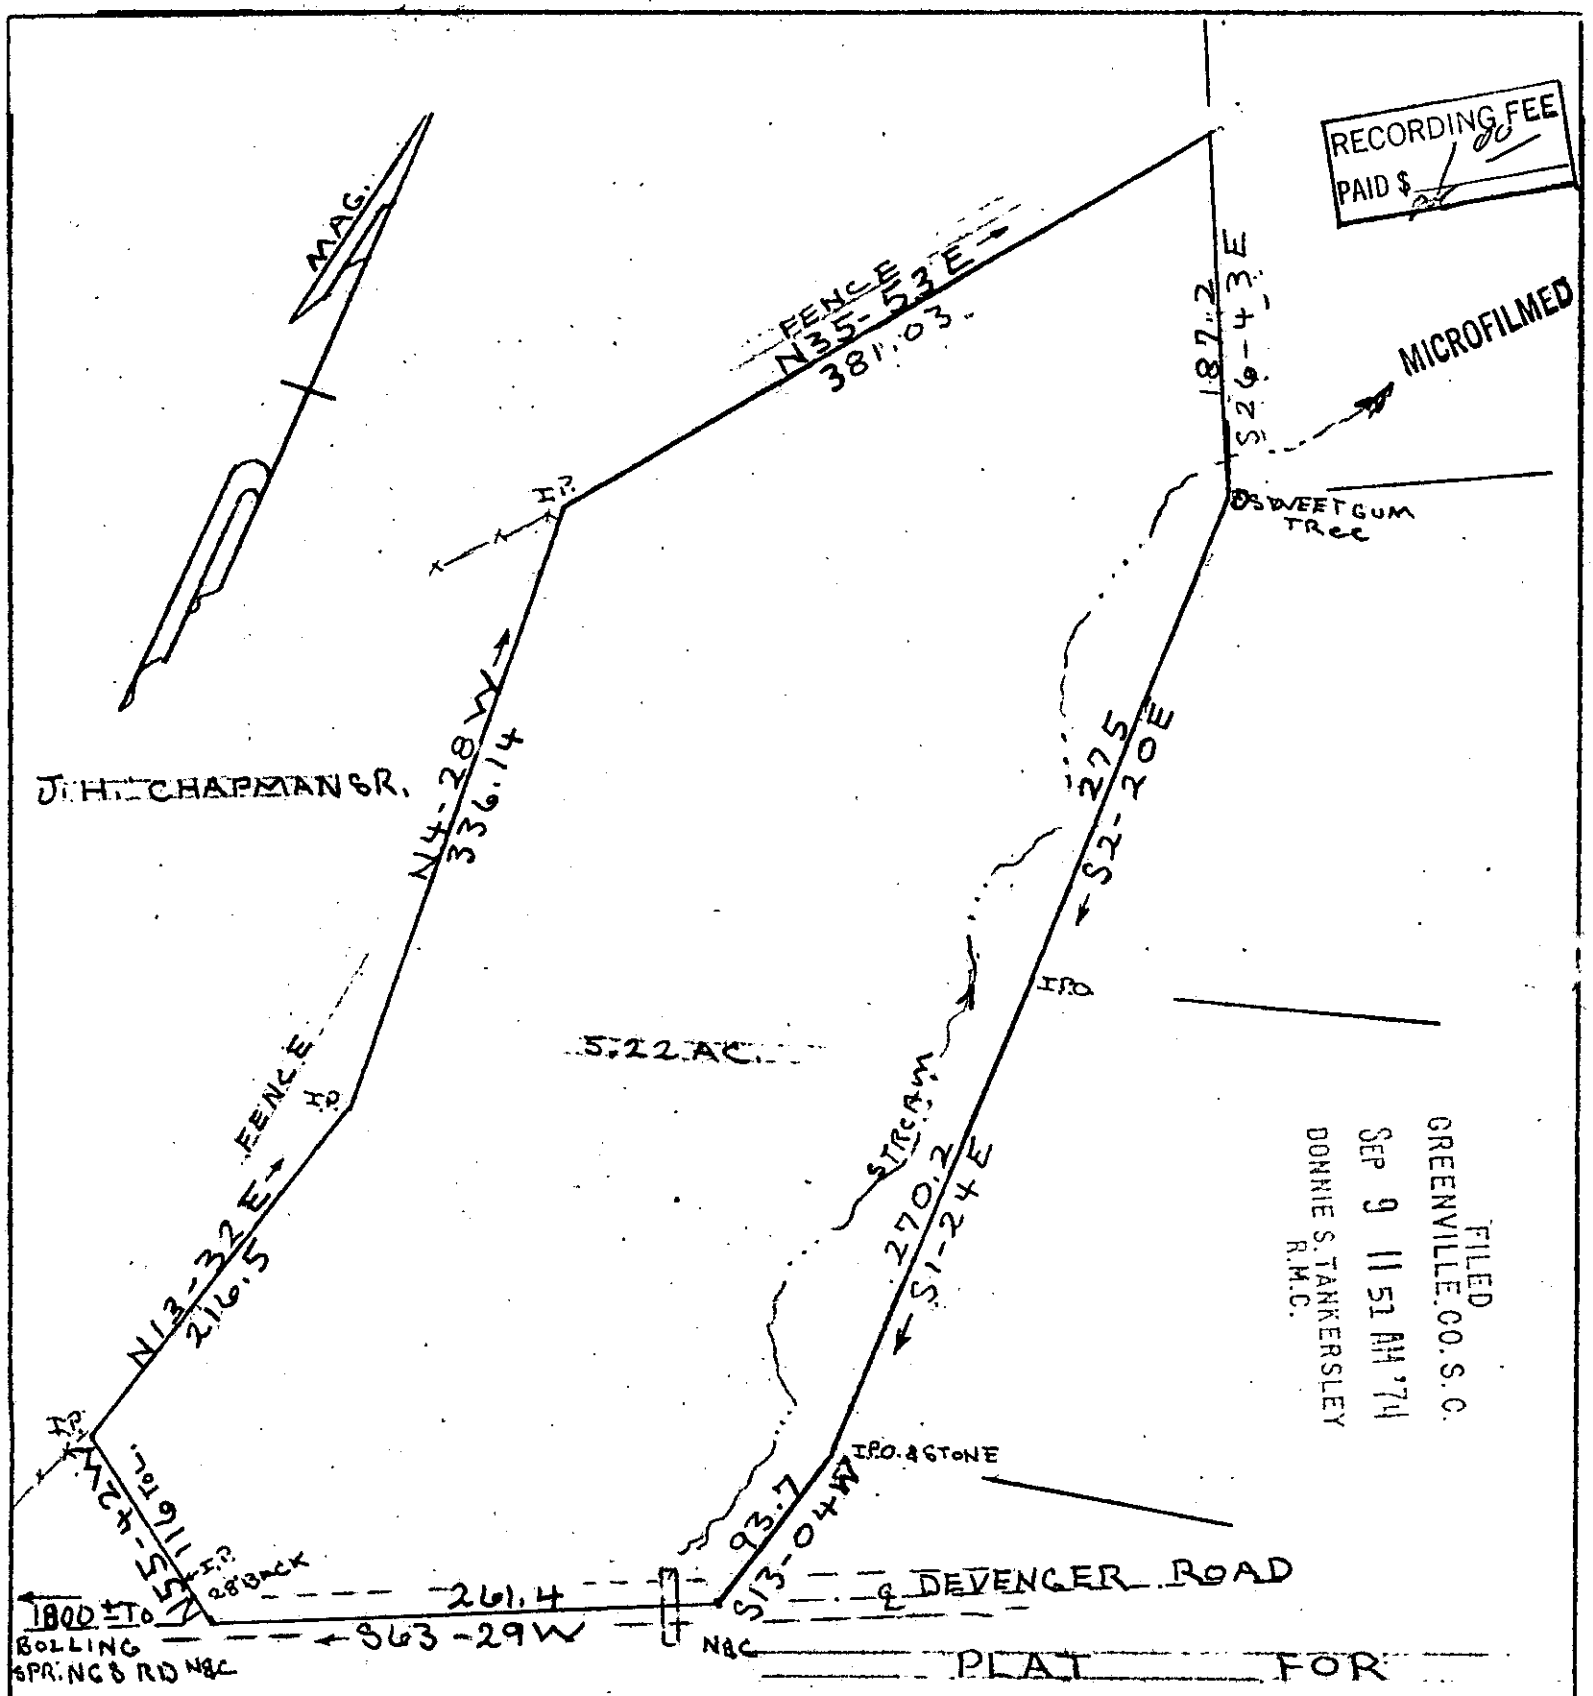
RECORDING FEE
PAID $
MICROFILMED
MAG.
FENCE
N35-53E
381.03
187.2
S26-43E
SWEETGUM TREE
I.P.
J. H. CHAPMAN SR.
N4-28W
336.14
S2-20E
275
I.P.
5.22 AC.
FENCE
I.P.
STREAM
N13-32E
216.5
270.2
S1-24E
I.P.
I.P.
I.P. & STONE
N24-55W
116 ft.
93.7
S13-04W
I.P. & BRICK
261.4
DEVENGER ROAD
1800 ± TO BOLLING SPRINGS RD N&C
S63-29W
N&C
FILED
GREENVILLE CO. S. C.
SEP 9 11 51 AM '74
DONNIE S. TANKERSLEY
R.M.C.
PLAT FOR
J. H. CHAPMAN JR.
NEAR THE CITY OF GREENVILLE
GREENVILLE COUNTY S.C.
WEBB SURVEYING & MAPPING CO.
SCALE 1" = 100
AUG. 1974
CHARLES F. WEBB
REGISTERED
1577
LAND SURVEYOR
SOUTH CAROLINA
SEP 9 1974
6699
51-23
BLK. BK. RES. 534.2-1-25