MICROFILMED

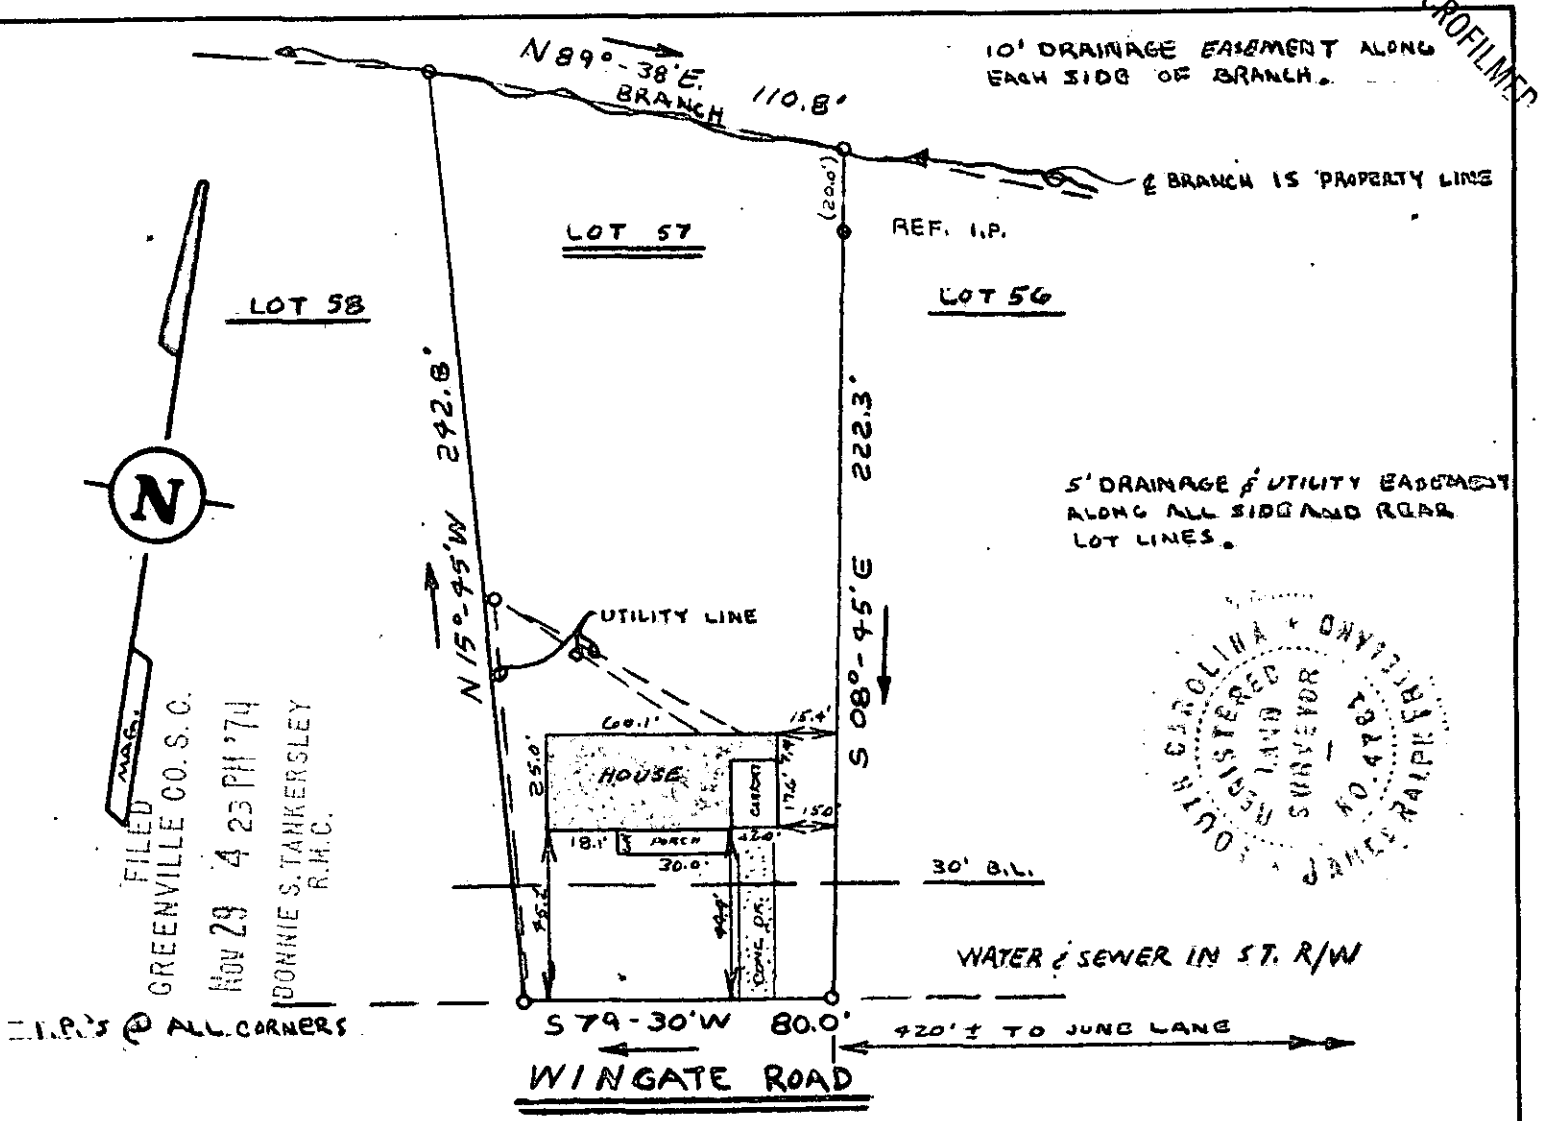

This is to certify that on Nov. 26,1974, I surveyed the property shown on this plat, known as Lot 57 on plat of Pecan Terrace, Sec.2, recorded in the R.M.C. Office of Greenville County in Plat Book EE on page 108, and that the property lines, walls and buildings are as shown hereon; that the building located on said lot does not encroach or project on adjacent streets or property, and that no adjacent walls or buildings encroach or project on said premises, and that no utility lines cross this property except as shown hereon.

James R. Freeland

James R. Freeland R.L.S. 4781

RECORDING FEE PAID $ 1.00

NOV 29 1974

5-I-131

13552

SOUTH CAROLINA REGISTERED LAND SURVEYOR NO. 4781

SEAL

STATE OF SOUTH CAROLINA
GREENVILLE COUNTY

PECAN TERRACE

LOT 57 SEC.2

PROPERTY OF

BILLY R. DACUS

FREELAND & ASSOCIATES
GREENVILLE, S.C.

SURVEY	J.F.
DRAWN	F.L.
CHECK	E.A.
SCALE	1"=50'
DATE	11-26-74
DWG. NO.	74-301