MICROFILMED

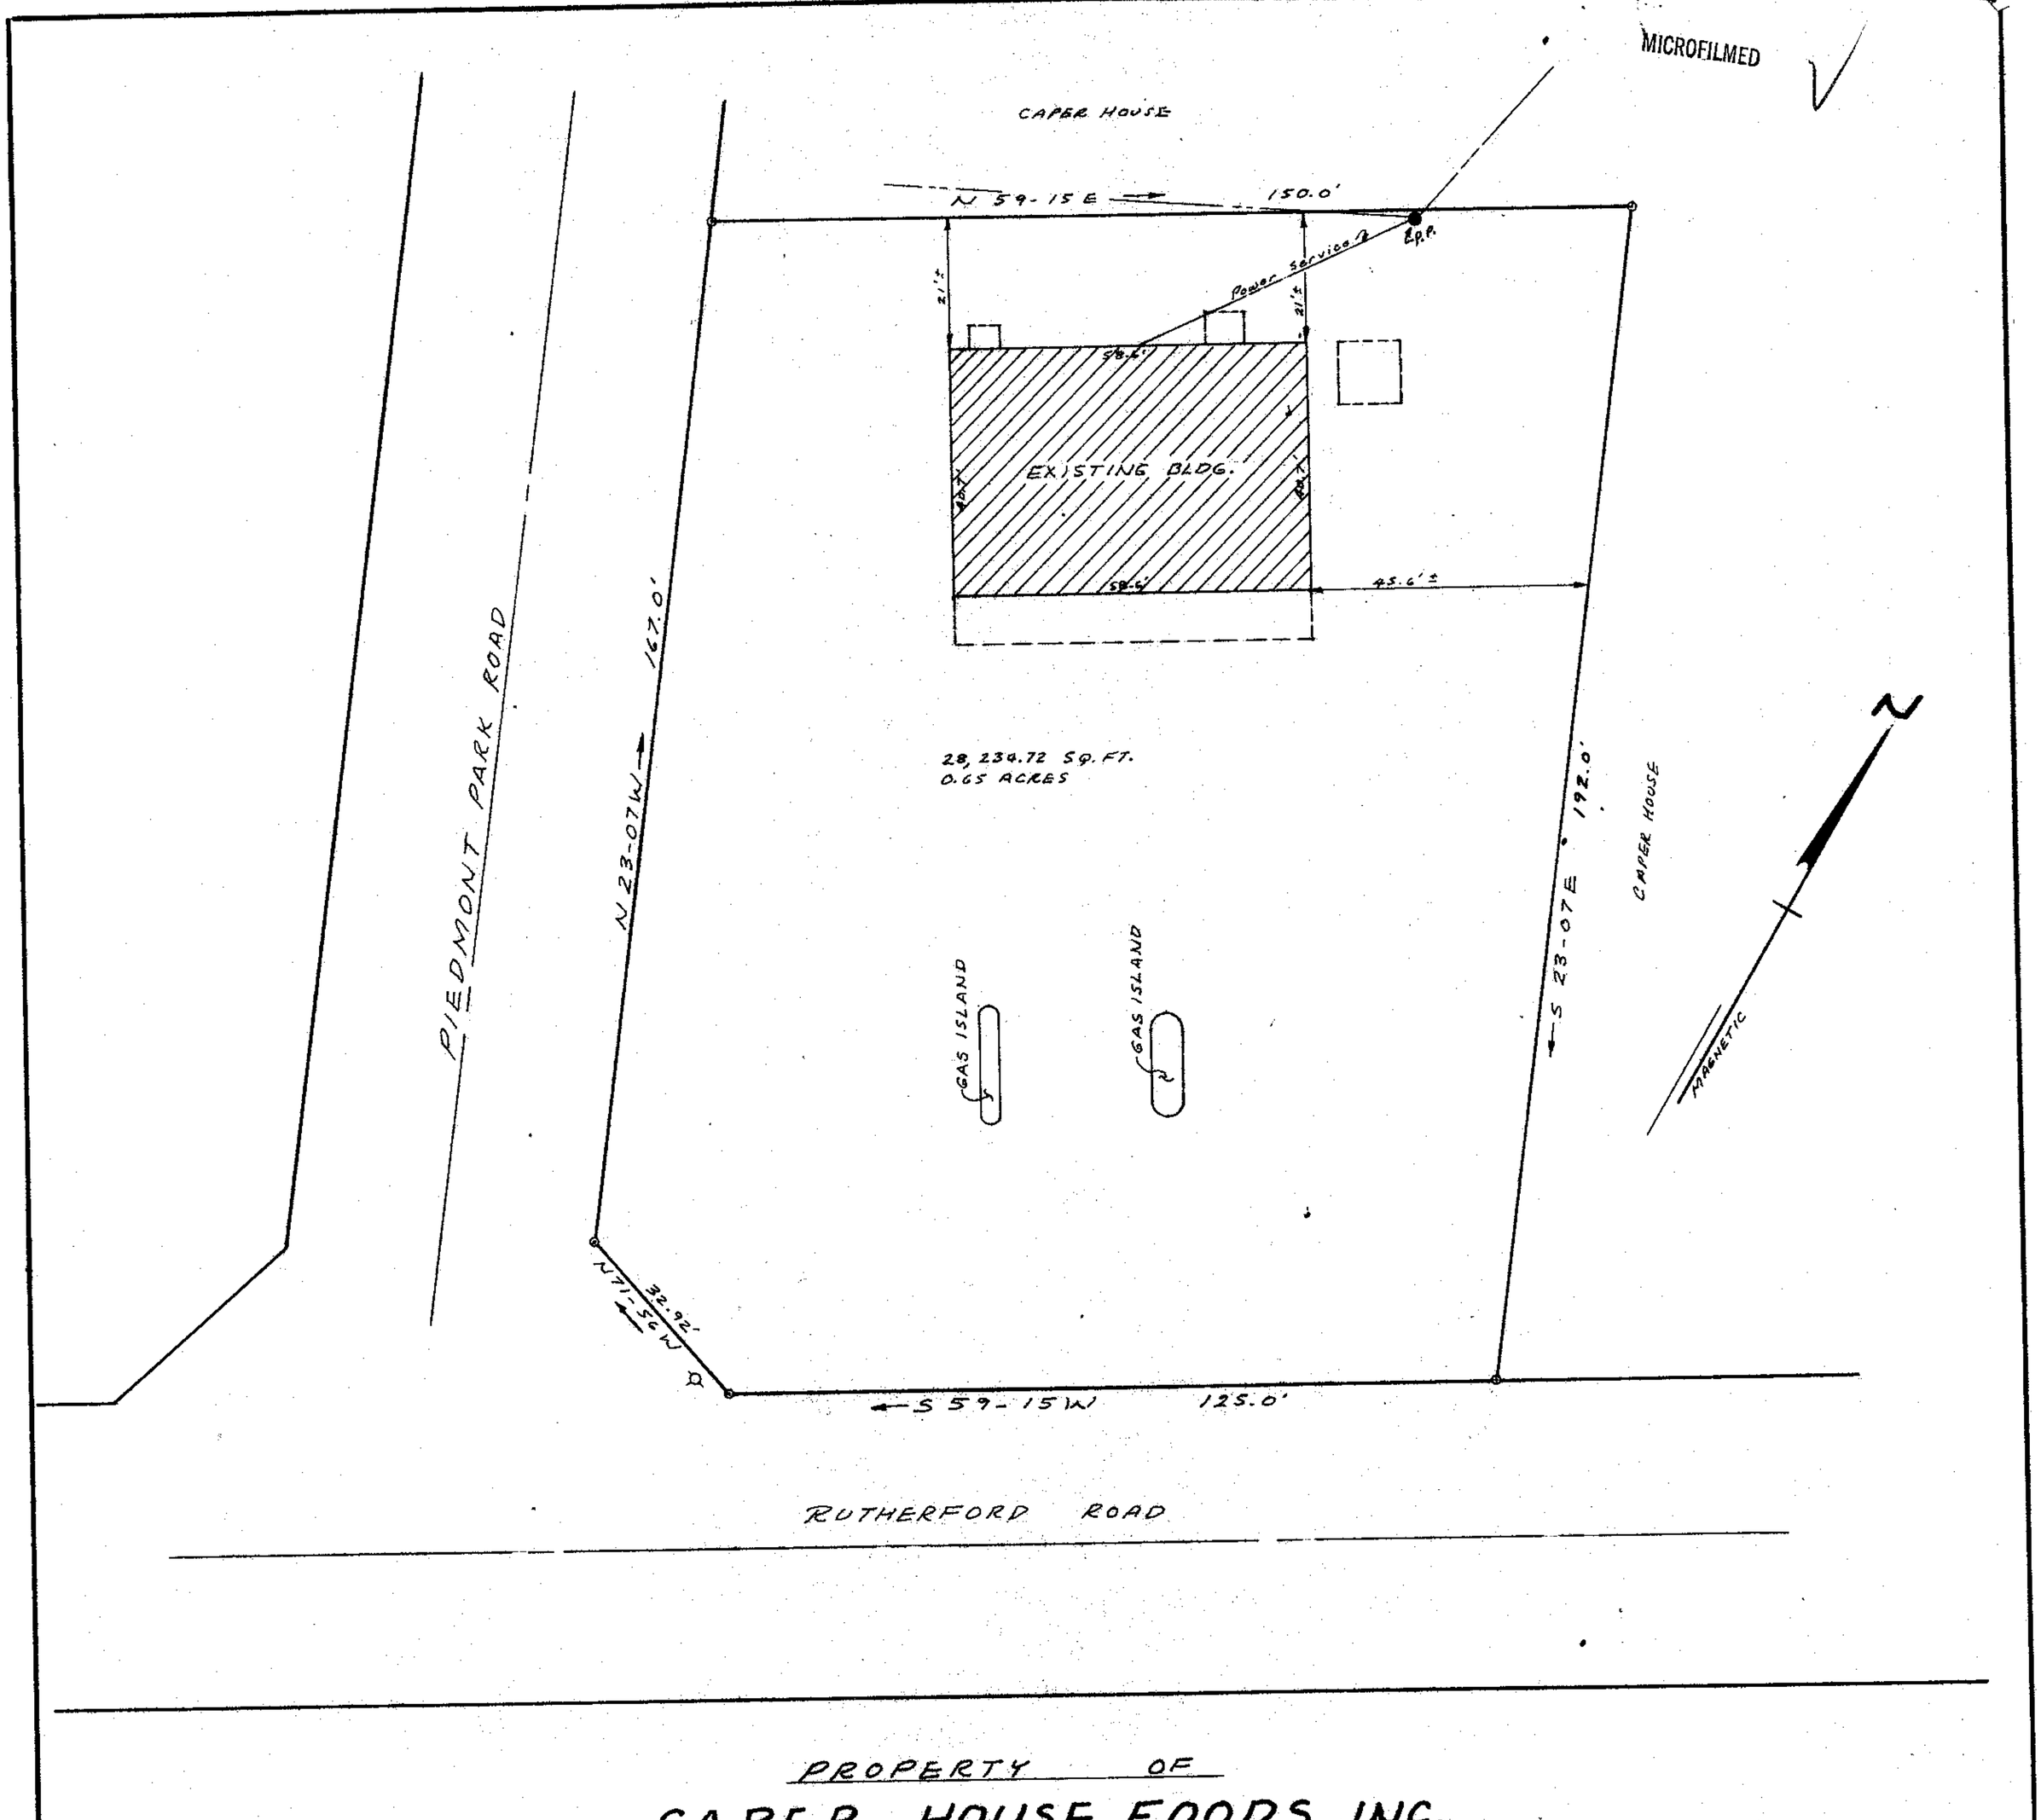

PROPERTY OF

CAPER HOUSE FOODS, INC.

NEAR GREENVILLE, S.C.

SEPT. 2, 1975 SCALE: 1" = 20'

NOTE: BASE BEARING (S 59-15W) IS A MAGNETIC BEARING TAKEN IN THE FIELD.

BY: CAMPBELL & CLARKSON SURVEYORS, INC.

R. P. [illegible]

S.C. R.L.S. #[illegible]

REGISTERED LAND SURVEYOR [illegible] JR.

6257-A

MICROFILMED

SEP 5 1975

FILED
GREENVILLE CO. S. C.
SEP 5 4 24 PM '75
DONNIE S. TANKERSLEY
R.M.C.

RECORDING FEE PAID $ 3.00

5T-52