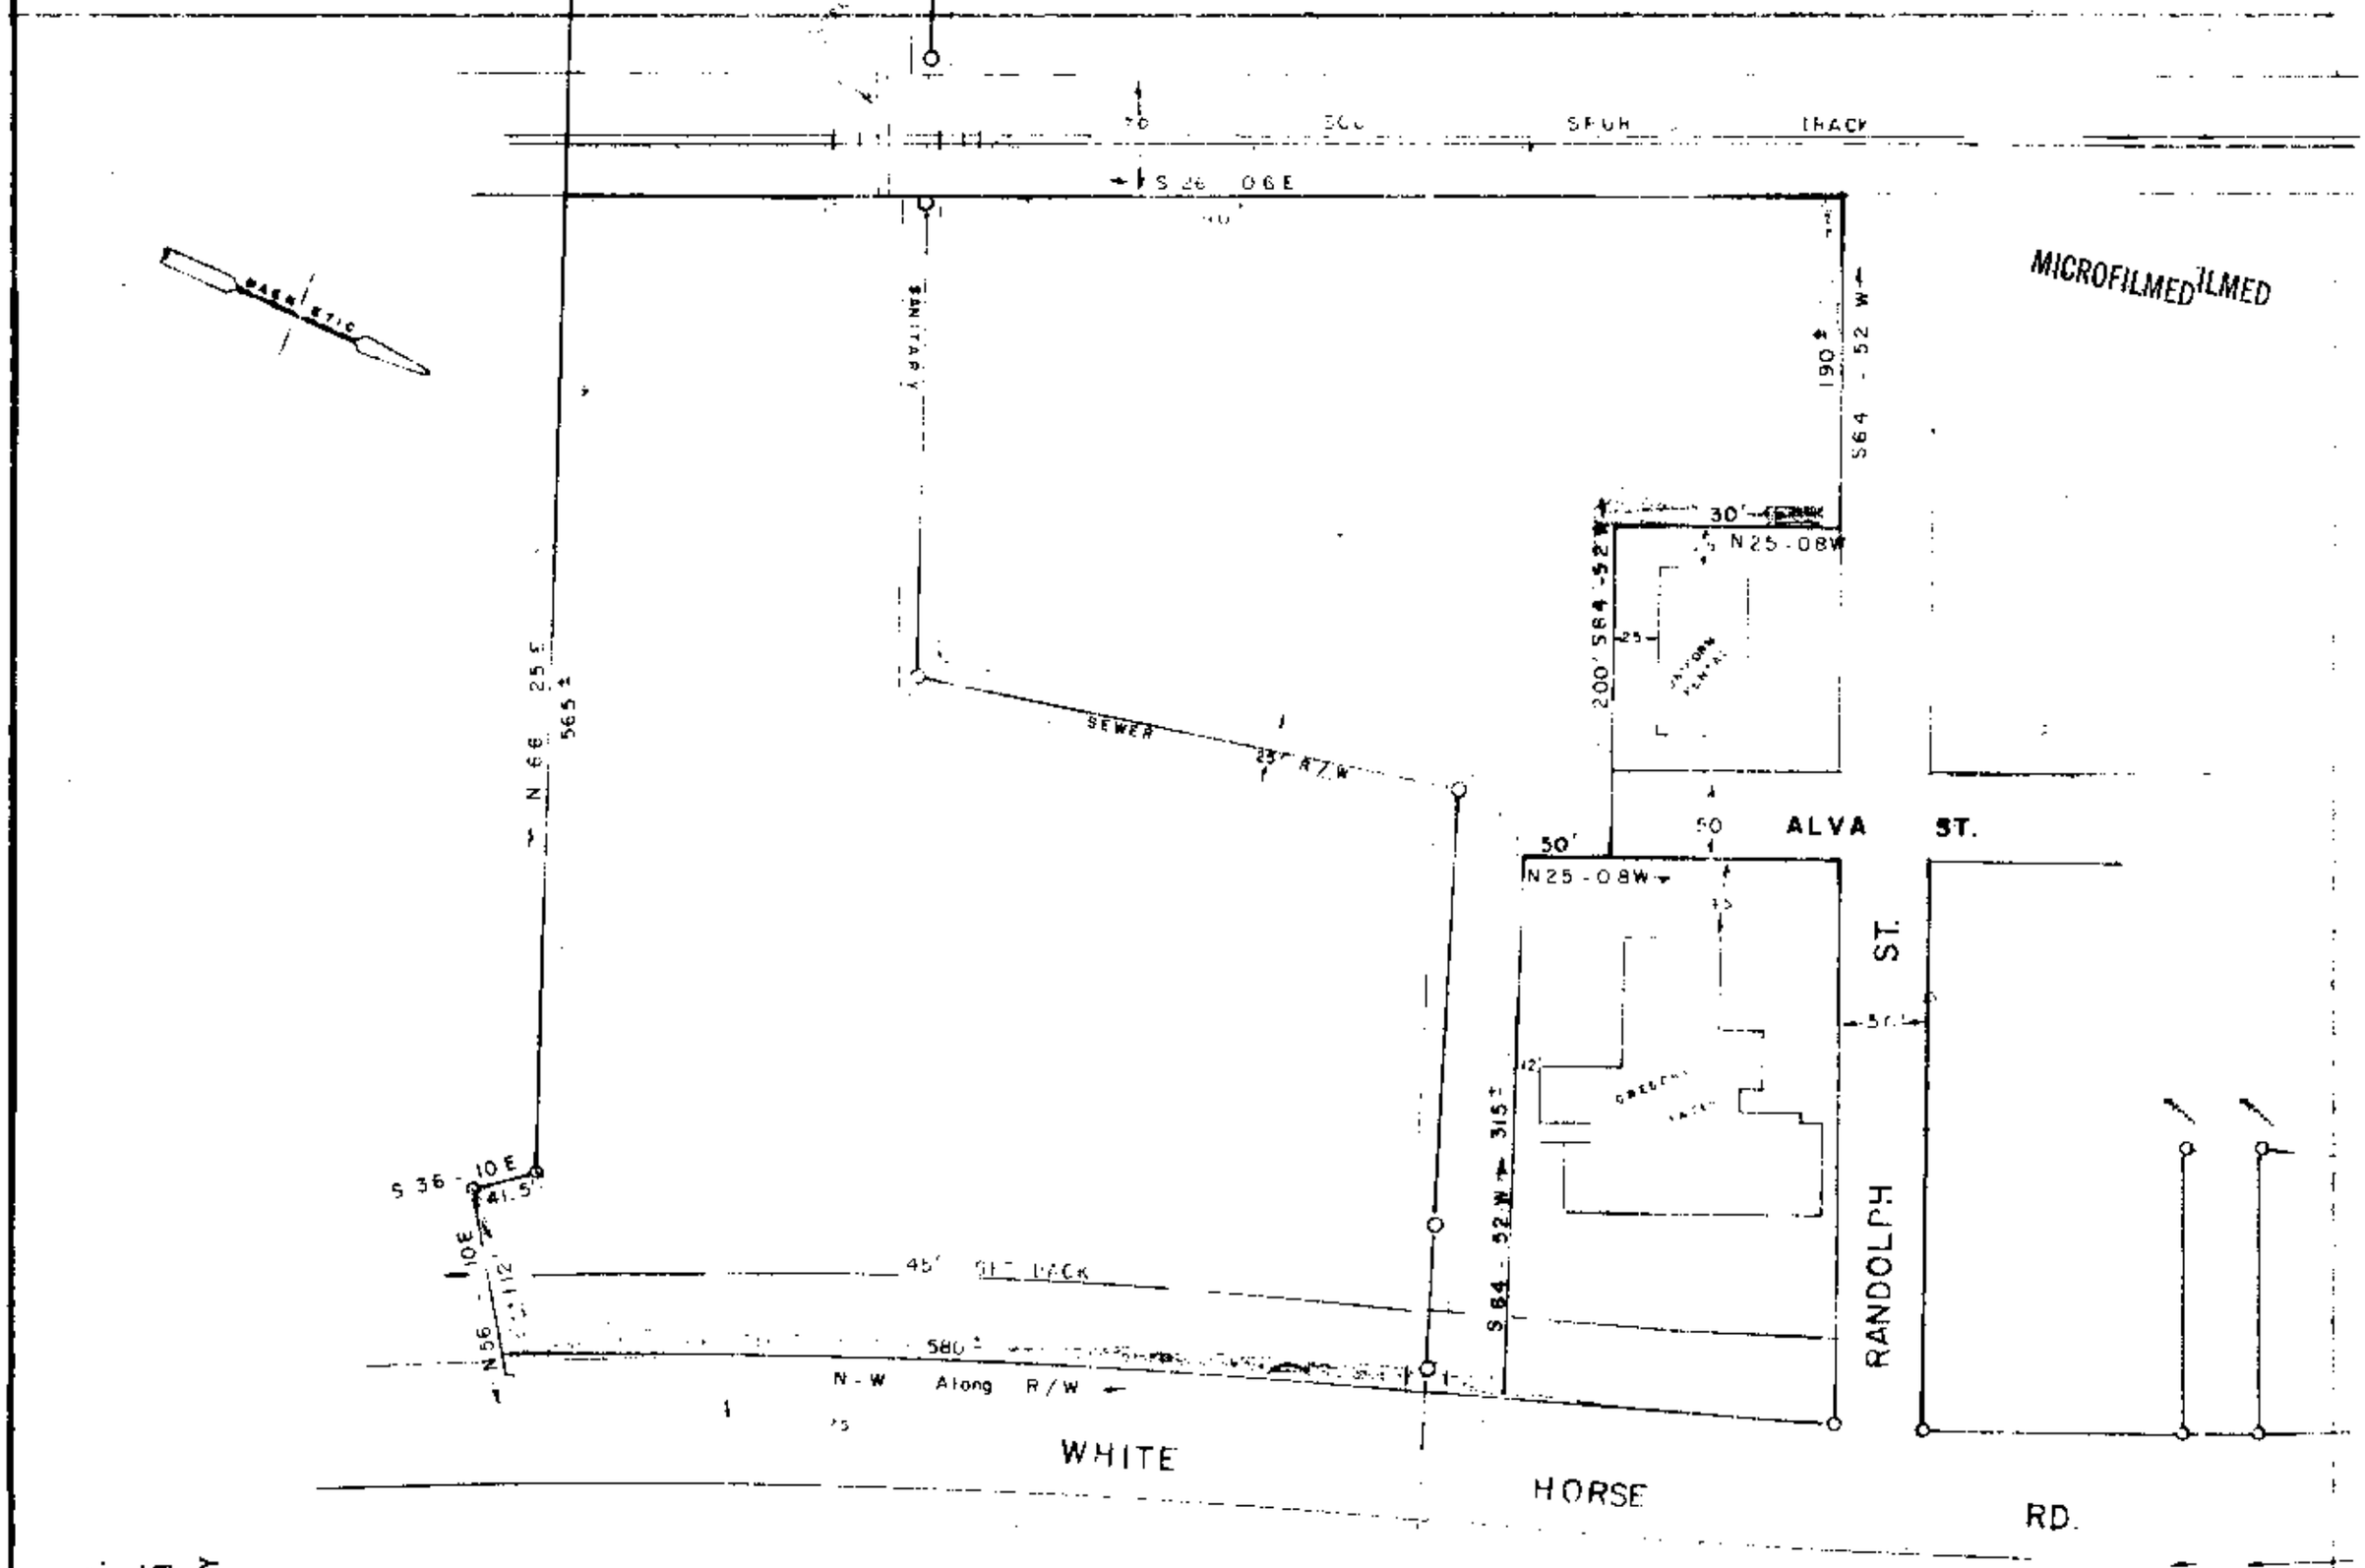

FILED
GREENVILLE CO. S. C.
DEC 19 1 37 PM '75
DONNIE S. TANKERSLEY
R.M.C.

THIS PLAT IS NOT A SUBDIVISION
AS DEFINED BY THE GREENVILLE
COUNTY SUBDIVISION REGULATIONS.
12/19/75 J. Coleman Smith
Chairman, Secretary or Director of
Planning
Greenville County Planning Commission

SOUTH CAROLINA
REGISTERED
PROFFESSIONAL
ENGINEER
AND
LAND SURVEYOR
1144
CLIFFORD C. JONES

PROPERTY OF

GREGORY CENTER

GREENVILLE COUNTY, S.C

SCALE 1" = 100' DEC. 19, 1975

15956

RECORDING FEE
PAID $ 2.00
DEC 19 1975

JONES ENGINEERING SERVICE

√5-0-22