RECORDING FEE
PAID $ 3.00

SCHEDULE A

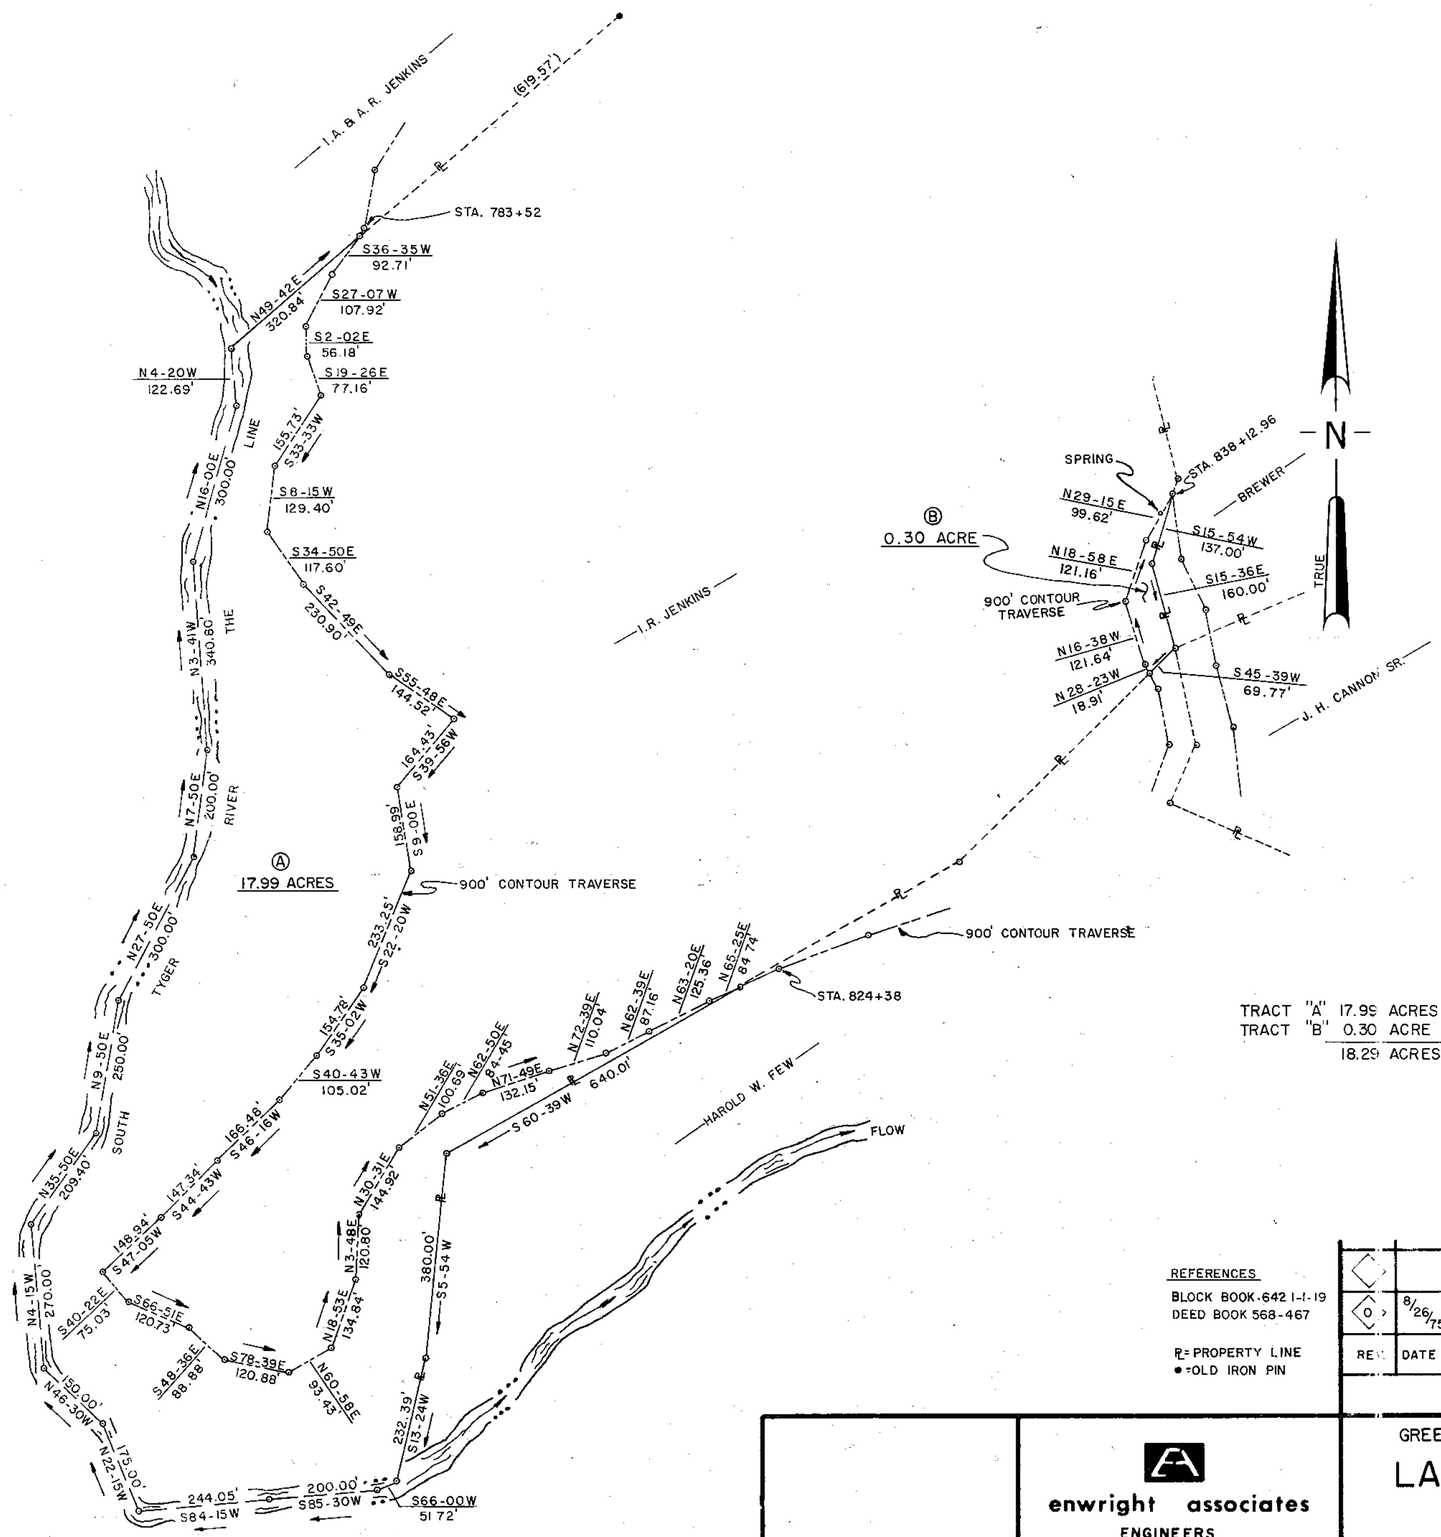

TRACT "A" 17.99 ACRES BELOW 900' TRAVERSE
TRACT "B" 0.30 ACRE BELOW 900' TRAVERSE
18.29 ACRES TOTAL

FILED
GREENVILLE CO. S. C.
JUL 23 10 22 AM '76
DONNIE S. TANKERSLEY
R.M.C.

MICROFILMED

✓5R-77
2248
JUL 23 '76

REFERENCES
BLOCK BOOK 642 1-1-19
DEED BOOK 568-467

R = PROPERTY LINE
● = OLD IRON PIN

REV.	DATE	BY	DESCRIPTION	APP.
0	8/26/75	C E S	ADDITION OF TRACT "B"	FEB

REVISION

enwright associates
ENGINEERS
GREENVILLE, S.C.

FILE NO.	CLIENTS.	RETIRED.
	G.C.P.W.	
C E S DRAWN.	DESIGN.	F.E.B. CHECK.

SEAL.

GREER COMMISSION OF PUBLIC WORKS

LAKE JOHN A. ROBINSON

PROPERTY OF

I. R JENKINS

LOCATED NEAR GREER

GREENVILLE CO., SOUTH CAROLINA

DATE	SCALE.	DWG NO.
10-30-74	1"=200 FEET	71523-47