NOTE:
SEE PLAT OF PROPERTY OF
ROBERT E. & CATHERINE T.
FARRAR. PLAT BK. TT PG. 179.

MICROFILMED

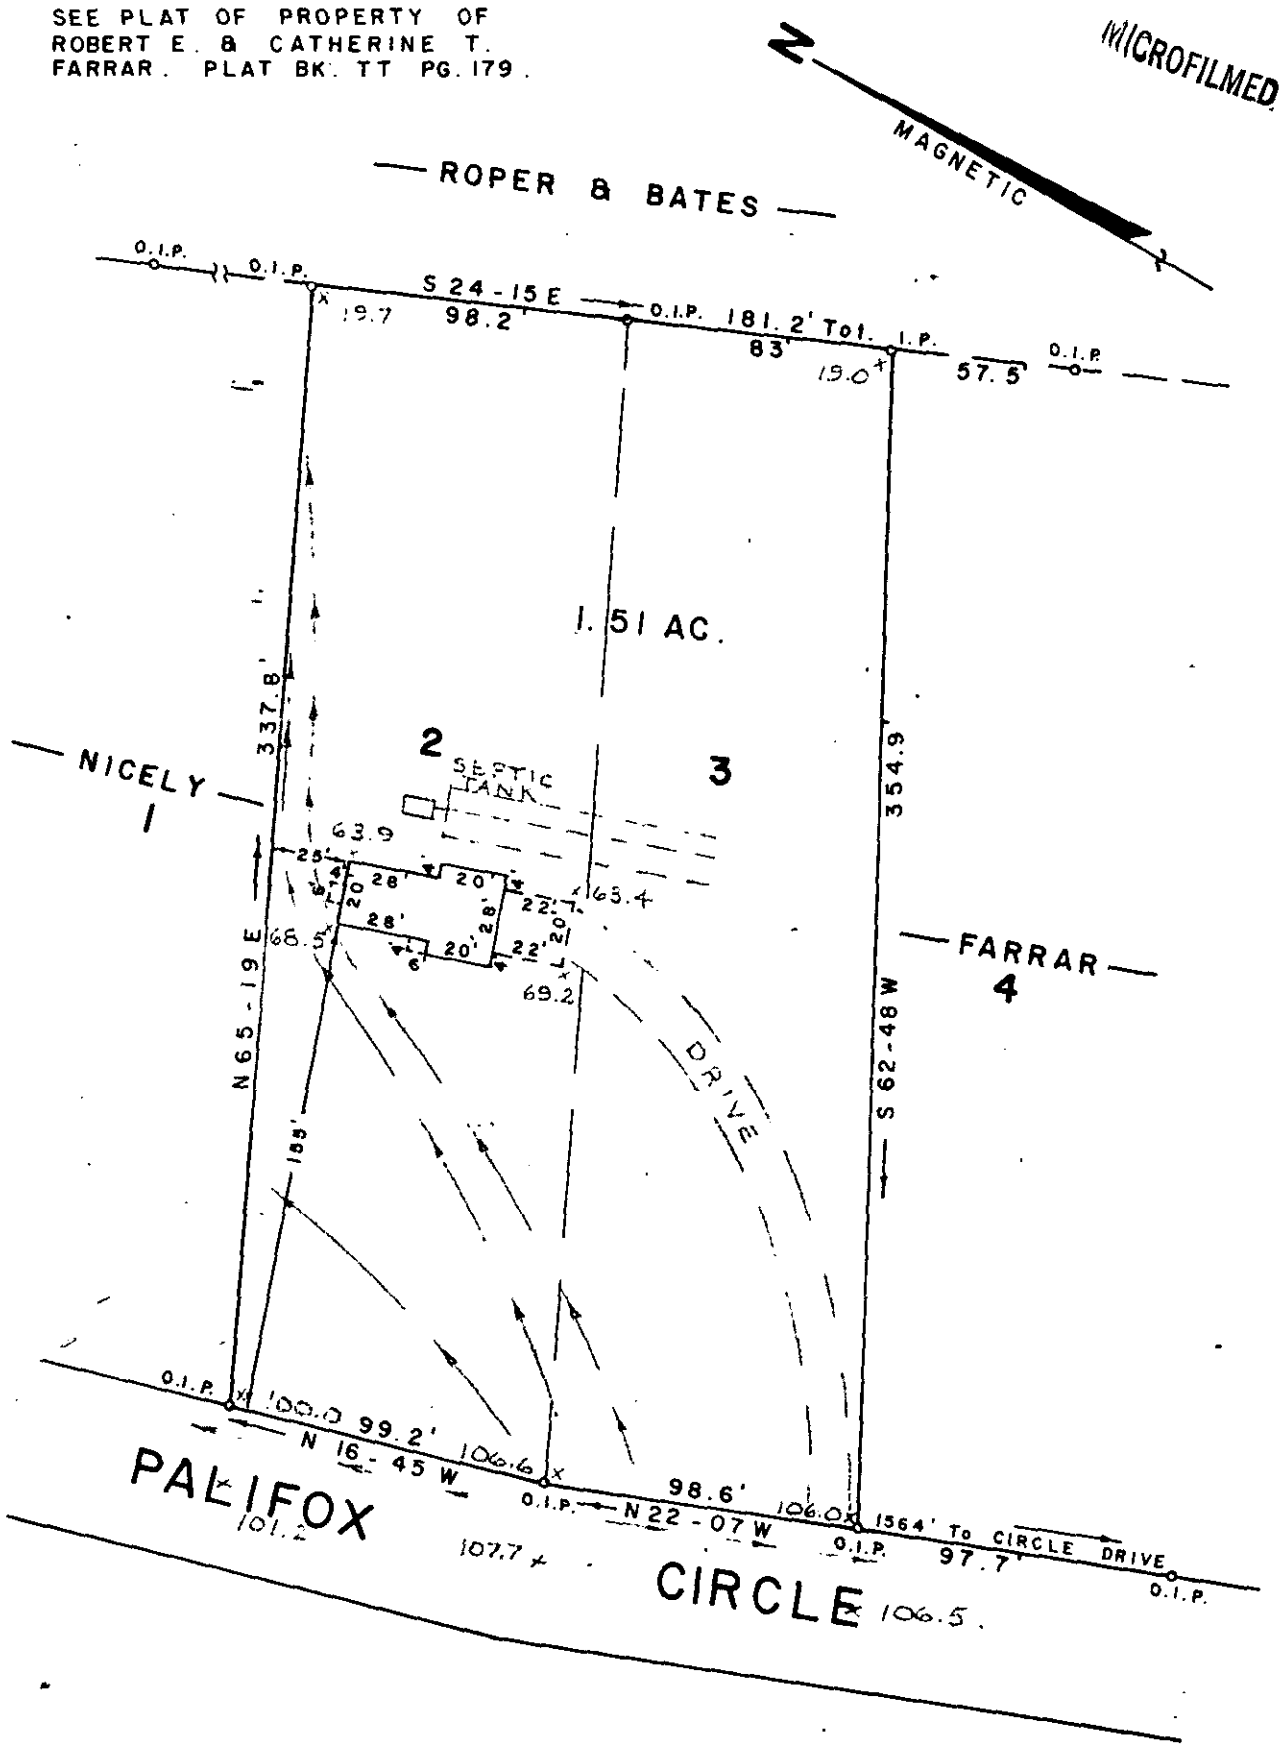

PROPERTY OF

JOE HALL
BETTY H. HALL

NEAR MARIETTA GREENVILLE CO.

SOUTH CAROLINA

JANUARY 22, 1976

FILED
GREENVILLE CO. S. C.
MAY 17 10 32 AM '76
DONNIE S. TANKERSLEY
R.M.C.

29662

5-T-16

SOUTH CAROLINA REGIS. PROFESSIONAL ENGINEER & LAND SURVEYOR NO. 3979

W. R. WILLIAMS, JR. ENGR. / SURVEYOR # 3979

15 SOUTH MAIN STREET

RECORDING FEE
PAID $ 200

TRAVELERS REST, S. C. F.B. 13 513.3-2-32,33 SCALE 1" = 60'