MICROFILMED

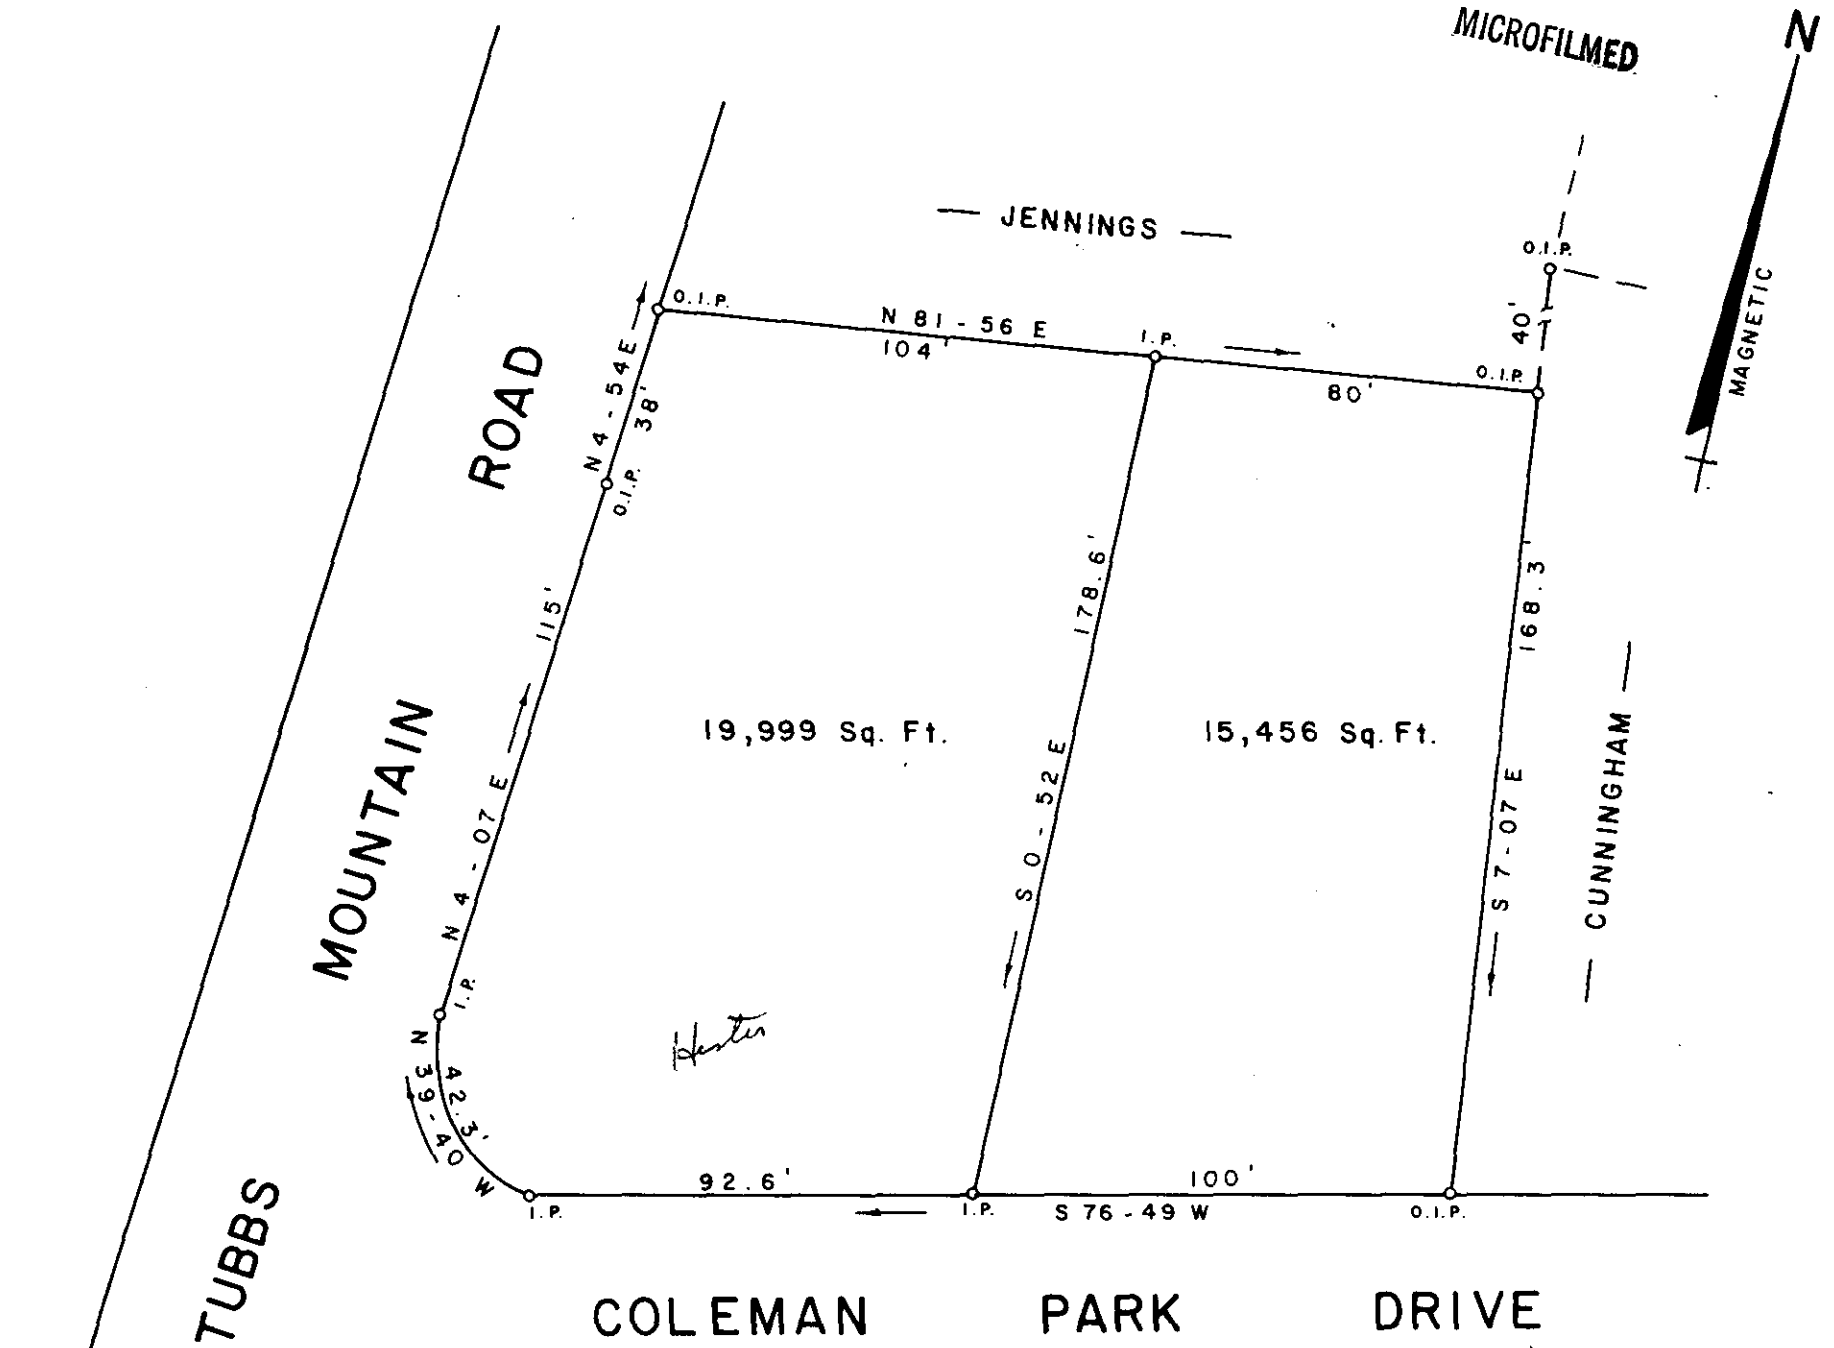

PROPERTY OF

GEORGE L. COLEMAN
GEORGE L. COLEMAN, JR.

TRAVELERS REST GREENVILLE COUNTY

SOUTH CAROLINA

MAY 11, 1976

FILED
GREENVILLE CO. S.C.
MAY 19 1 45 PM '76
DONNIE S. TANKERSLEY
R.M.C.

MAY 19 1976

5T-21

RECORDING FEE
PAID $ 2.00

SOUTH CAROLINA REGIS. PROF. ENGR. & LAND SURVEYOR NO. 3979

W. R. WILLIAMS, JR. ENGR. / SURVEYOR # 3979

15 SOUTH MAIN STREET

29877

TRAVELERS REST, S. C. 503.2-1-1 F.B. 17 SCALE 1" = 40'