HAYES & HAYES

MICROFILMED

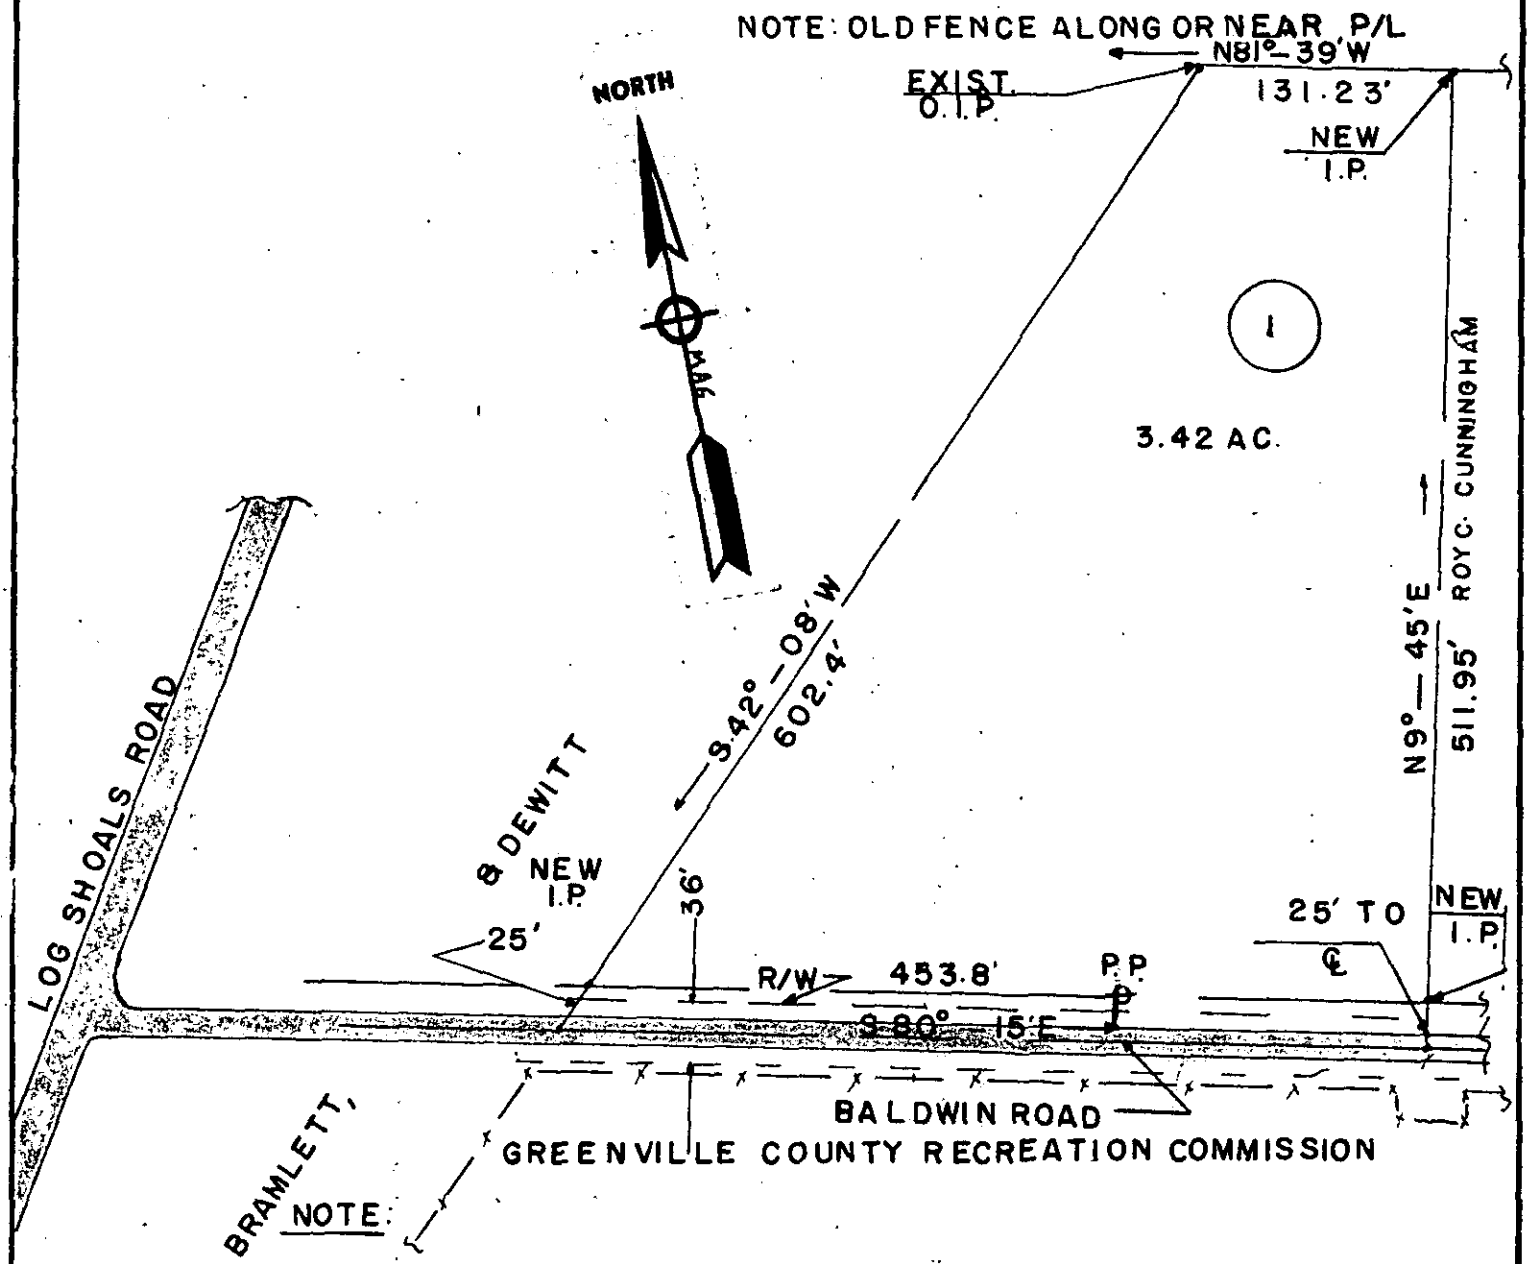

NOTE:

NAIL & B.T. AT POINTS ALONG ℄ OF BALDWIN RD.

ABOVE PROPERTY LOCATED NEAR MAULDIN S.C. IN GREENVILLE COUNTY

I CERTIFY THAT THE ABOVE TRACT HAS BEEN RESURVEYED & IS AS SHOWN. Kermit T. Gould

S.C. REG. NO. 4035

9371

RECORDING FEE PAID $ 1.00

SOUTH CAROLINA REGISTERED LAND SURVEYOR No. 4035 KERMIT T. GOULD

PROPERTY OF LILA C. GODWIN	DRAWN BY E.A.B.	
	CHECKED BY K.T.G.	
	SCALE 1" = 100'	
	DATE 9—23—76	
GOULD & ASSOC. SURVEYORS	OCT 5 '76	
TAYLORS, S. C.	5-W-11	

FILED
GREENVILLE CO. S.C.
OCT 5 2 37 PM '76