MICROFILMED

OK
RMD 10-11-76

FILED
GREENVILLE CO. S. C.
OCT 20 4 11 PM '76
DONNIE S. TANKERSLEY
R.M.C.

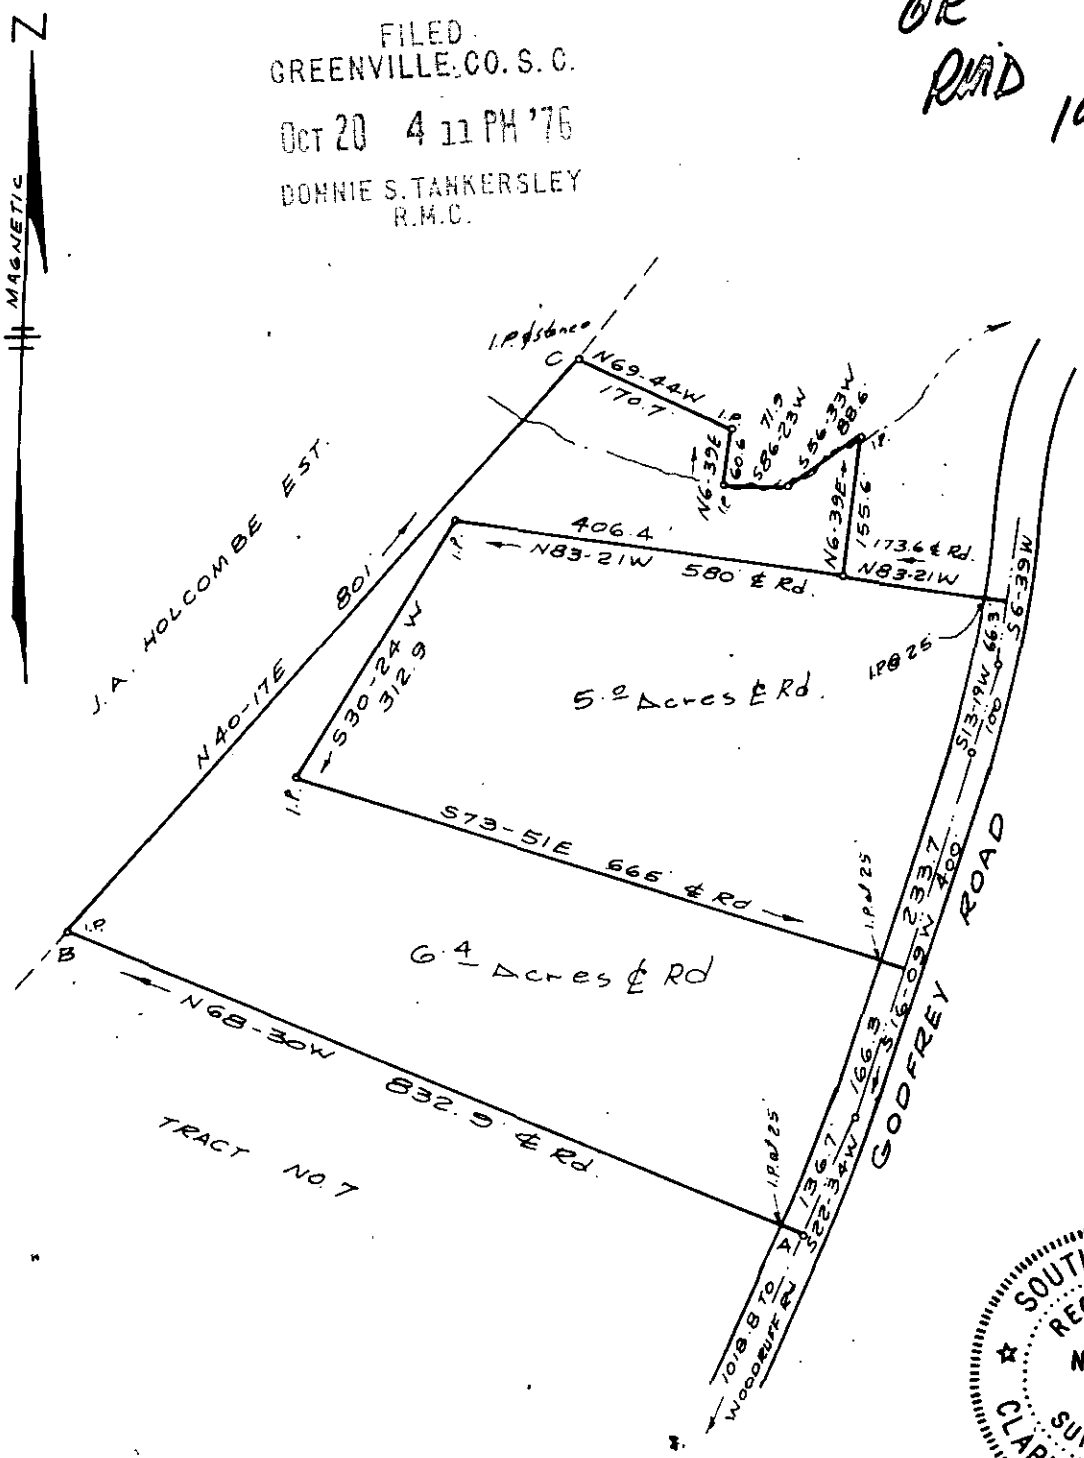

SOUTH CAROLINA
REGISTERED
No. 1347
LAND
SURVEYOR
CLARK OLIN RIDDLE

PROPERTY OF
CECIL O. BARNETT
GREENVILLE, CO. S.C.
SCALE 1"=200' OCT 1976

NOTE: OUTSIDE LINES A B, BC NOT SURVEYED THIS DATE, COPIED FROM SURVEY OF ROCKWOOD ENTERPRISES INC. BY C.O. RIDDLE SEPT. 1958

OCT 20 1976

5W-41 10964

C.O. RIDDLE REG. L.S. No 1347 GREENVILLE, S.C.

1 7 4 OCT 20 C 1.00 A4