FILED
GREENVILLE CO. S. C.
JAN 31 4 10 PM '77
DONNIE S. TANKERSLEY
R.M.C.

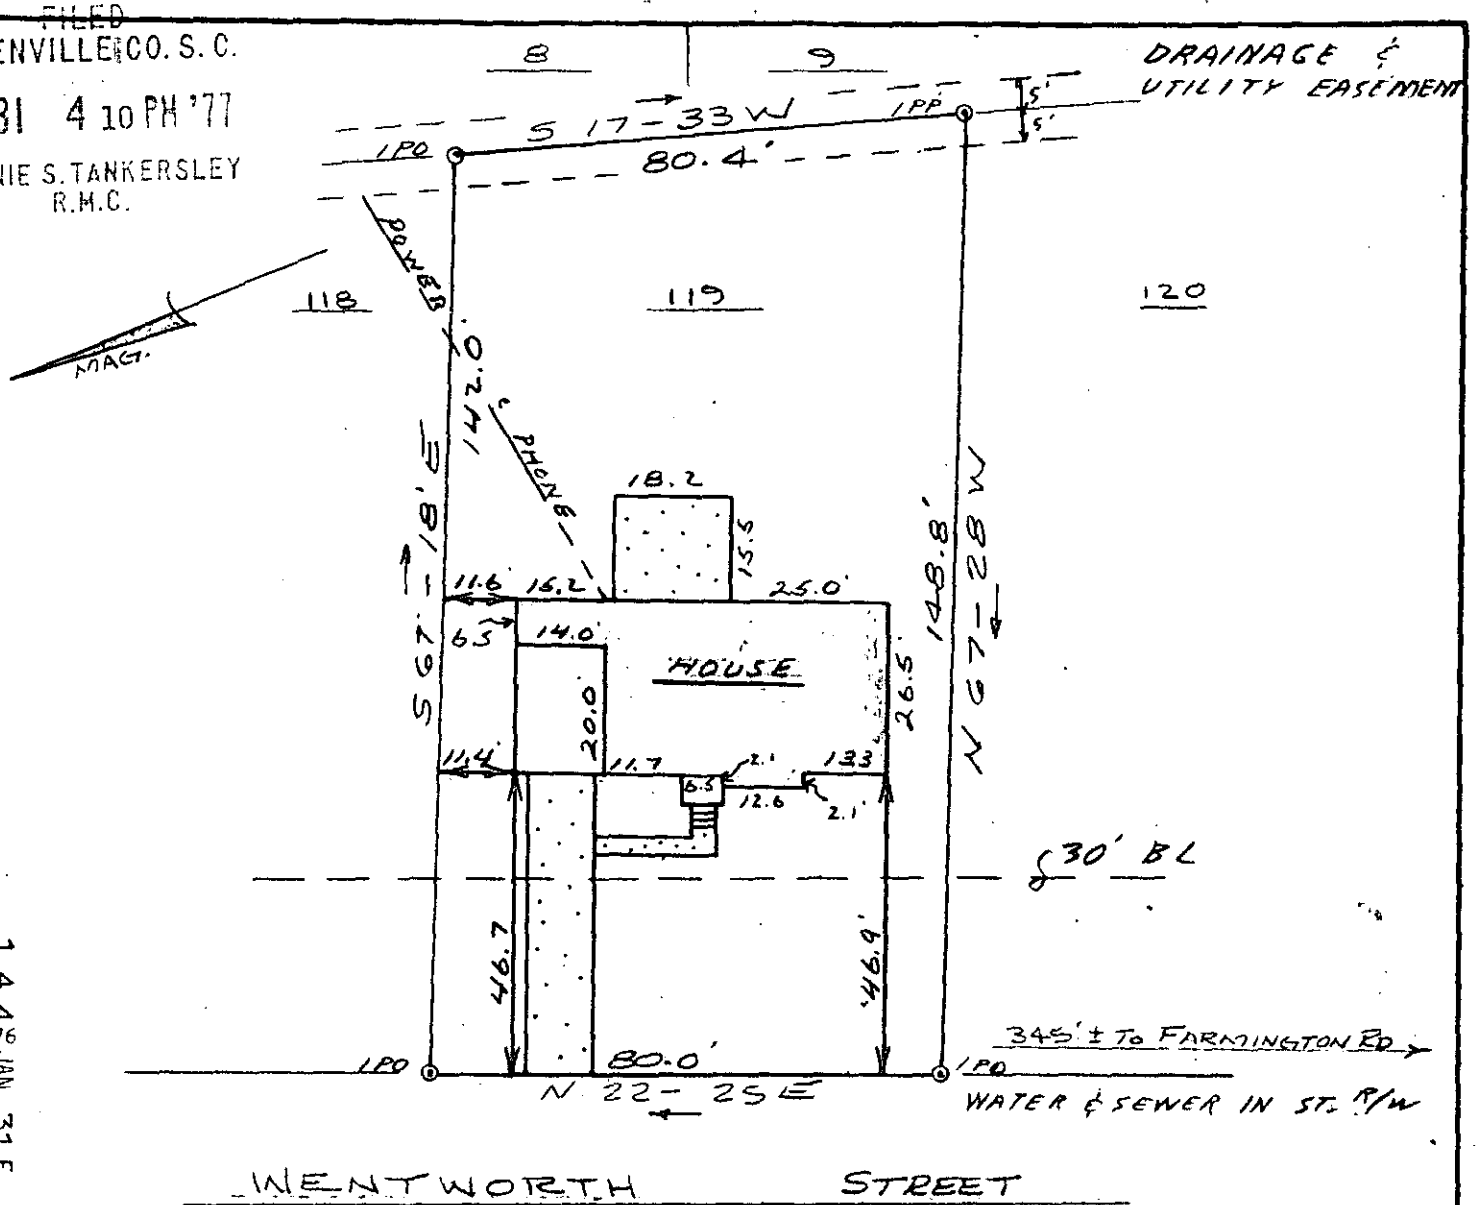

This is to certify that on January 28, 1977, I surveyed the property shown on this plat, known as Lot 119 on Plat of Chestnut Hills, Sec.1, recorded in the RMC Office of Greenville County in Plat Book QQ on Page 83, and that the property lines, walls and buildings are as shown hereon; that the building located on said lot does not encroach or project on adjacent streets or property, and that no adjacent walls or buildings encroach or project on said premises, and that no utility lines cross this property except as shown hereon.

James R. Freeland

James R. Freeland RLS & PE 4781

1 4 4 76 JAN 31 E

1 0 0 A7

20128

6A - 13 JAN 31 '77

MICROFILMED

SOUTH CAROLINA
REGISTERED LAND SURVEYOR No. 4781
JAMES RALPH FREELAND

SEAL

STATE OF SOUTH CAROLINA
GREENVILLE COUNTY

CHESTNUT HILLS Nº 1
LOT Nº 119
PROPERTY OF
PAUL J. SCHEELE
LOUISE Z. SCHEELE

FREELAND & ASSOCIATES
Engineers • Land Surveyors
GREENVILLE, S. C.

SURVEY	D. G.
DRAWN	J. F.
CHECK	M. C.
SCALE	1" = 30'
DATE	1-28-77
DWG. NO.	77-1352