FILED
GREENVILLE CO. S. C.
MAR 30 5 00 PM '77
DONNIE S. TANKERSLEY
R.M.C.

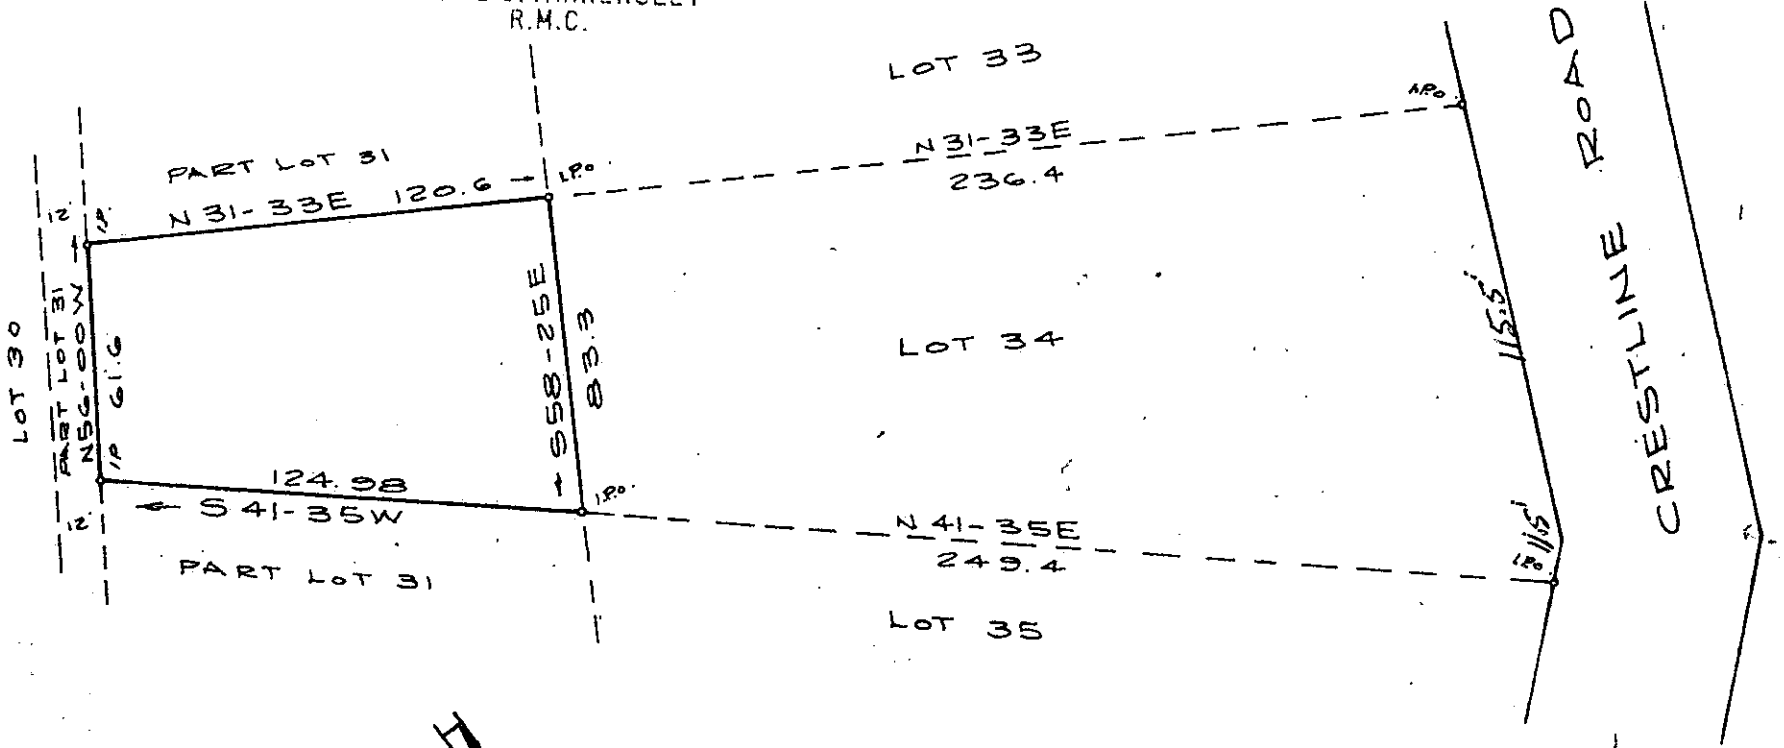


MICROFILMED

MAGNETIC

6-B-29

SOUTH CAROLINA
REGISTERED
No. 1347
LAND
SURVEYOR
CLARK OLIN RIDDLE

PROPERTY OF
JAMES H. STROUD
NEAR GREENVILLE, S.C.
SCALE 1"=50'
MARCH, 1977

REF: PORTION OF LOT 31 ON
A PLAT OF HILLANDALE
HEIGHTS RECORED IN
PLAT BOOK Y AT PAGE 113

MAR 3 77

F.B. B-77

C.O. RIDDLE REG. L.S Nº 1347 GREENVILLE

48 57 MAR 30 C

25887

100