FILED
GREENVILLE CO. S. C.
Nov 18 4 18 PM '77
DONNIE S. TANKERSLEY
R.M.C.

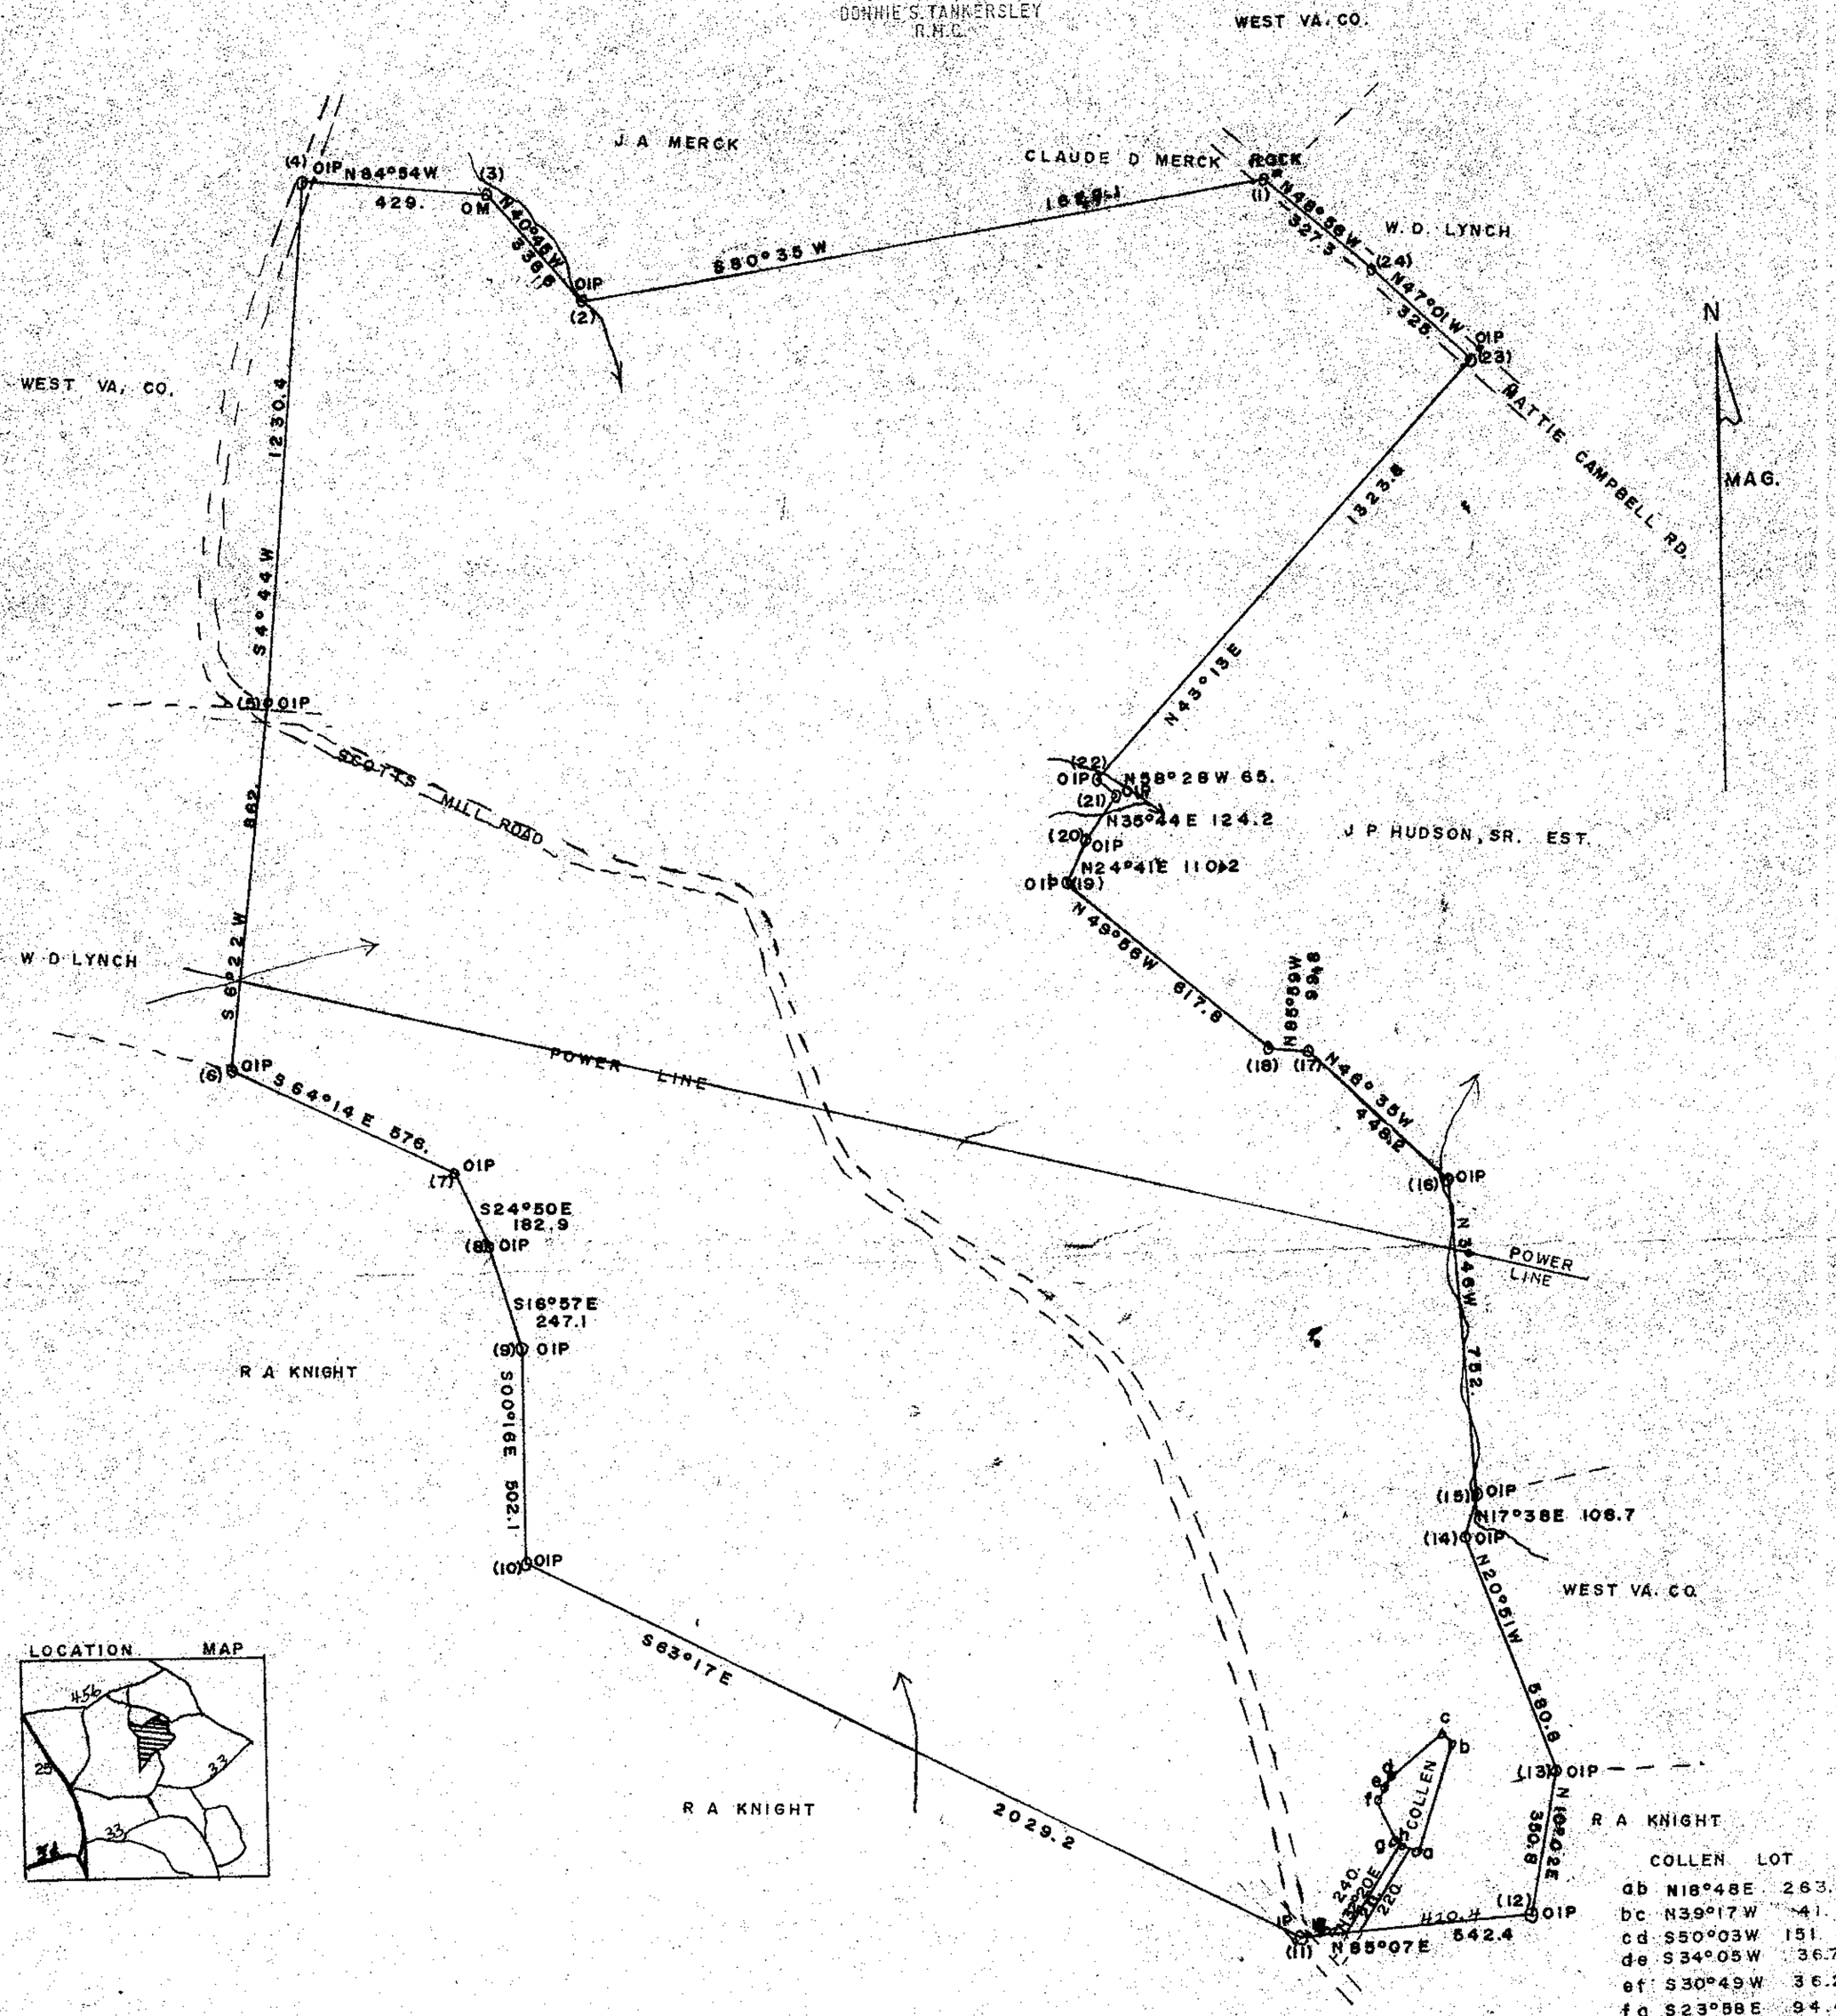

LOCATION MAP

COLLEN LOT		
ab	N18°48E	263.
bc	N39°17W	41.
cd	S50°03W	151.
de	S34°05W	36.7
ef	S30°49W	36.2
fg	S23°58E	94.4
gh	S50°41E	27.
ha	S62°55E	41.4

PLAT OF PROPERTY OF CATAWBA NEWSPRINT COMPANY
DRAYTON HOPKINS TRACT CNC 2310
COUNTY OF GREENVILLE, STATE OF SOUTH CAROLINA
SCALE 1"= 300', SURVEYED OCT. 31, 1977
CONTAINS 194. ACRES LESS LOT OF .61, BALANCE OF 193.4 ACRES
ERROR OF CLOSURE 1/47000 BY DMD METHOD, W. BLAIR MARTIN
PAUL RAMSING RLS 2508

15639

NOV 18 '77

MICROFILMED

6C-90

GCTO ——— 2 NO18 77 1518

3.00CI