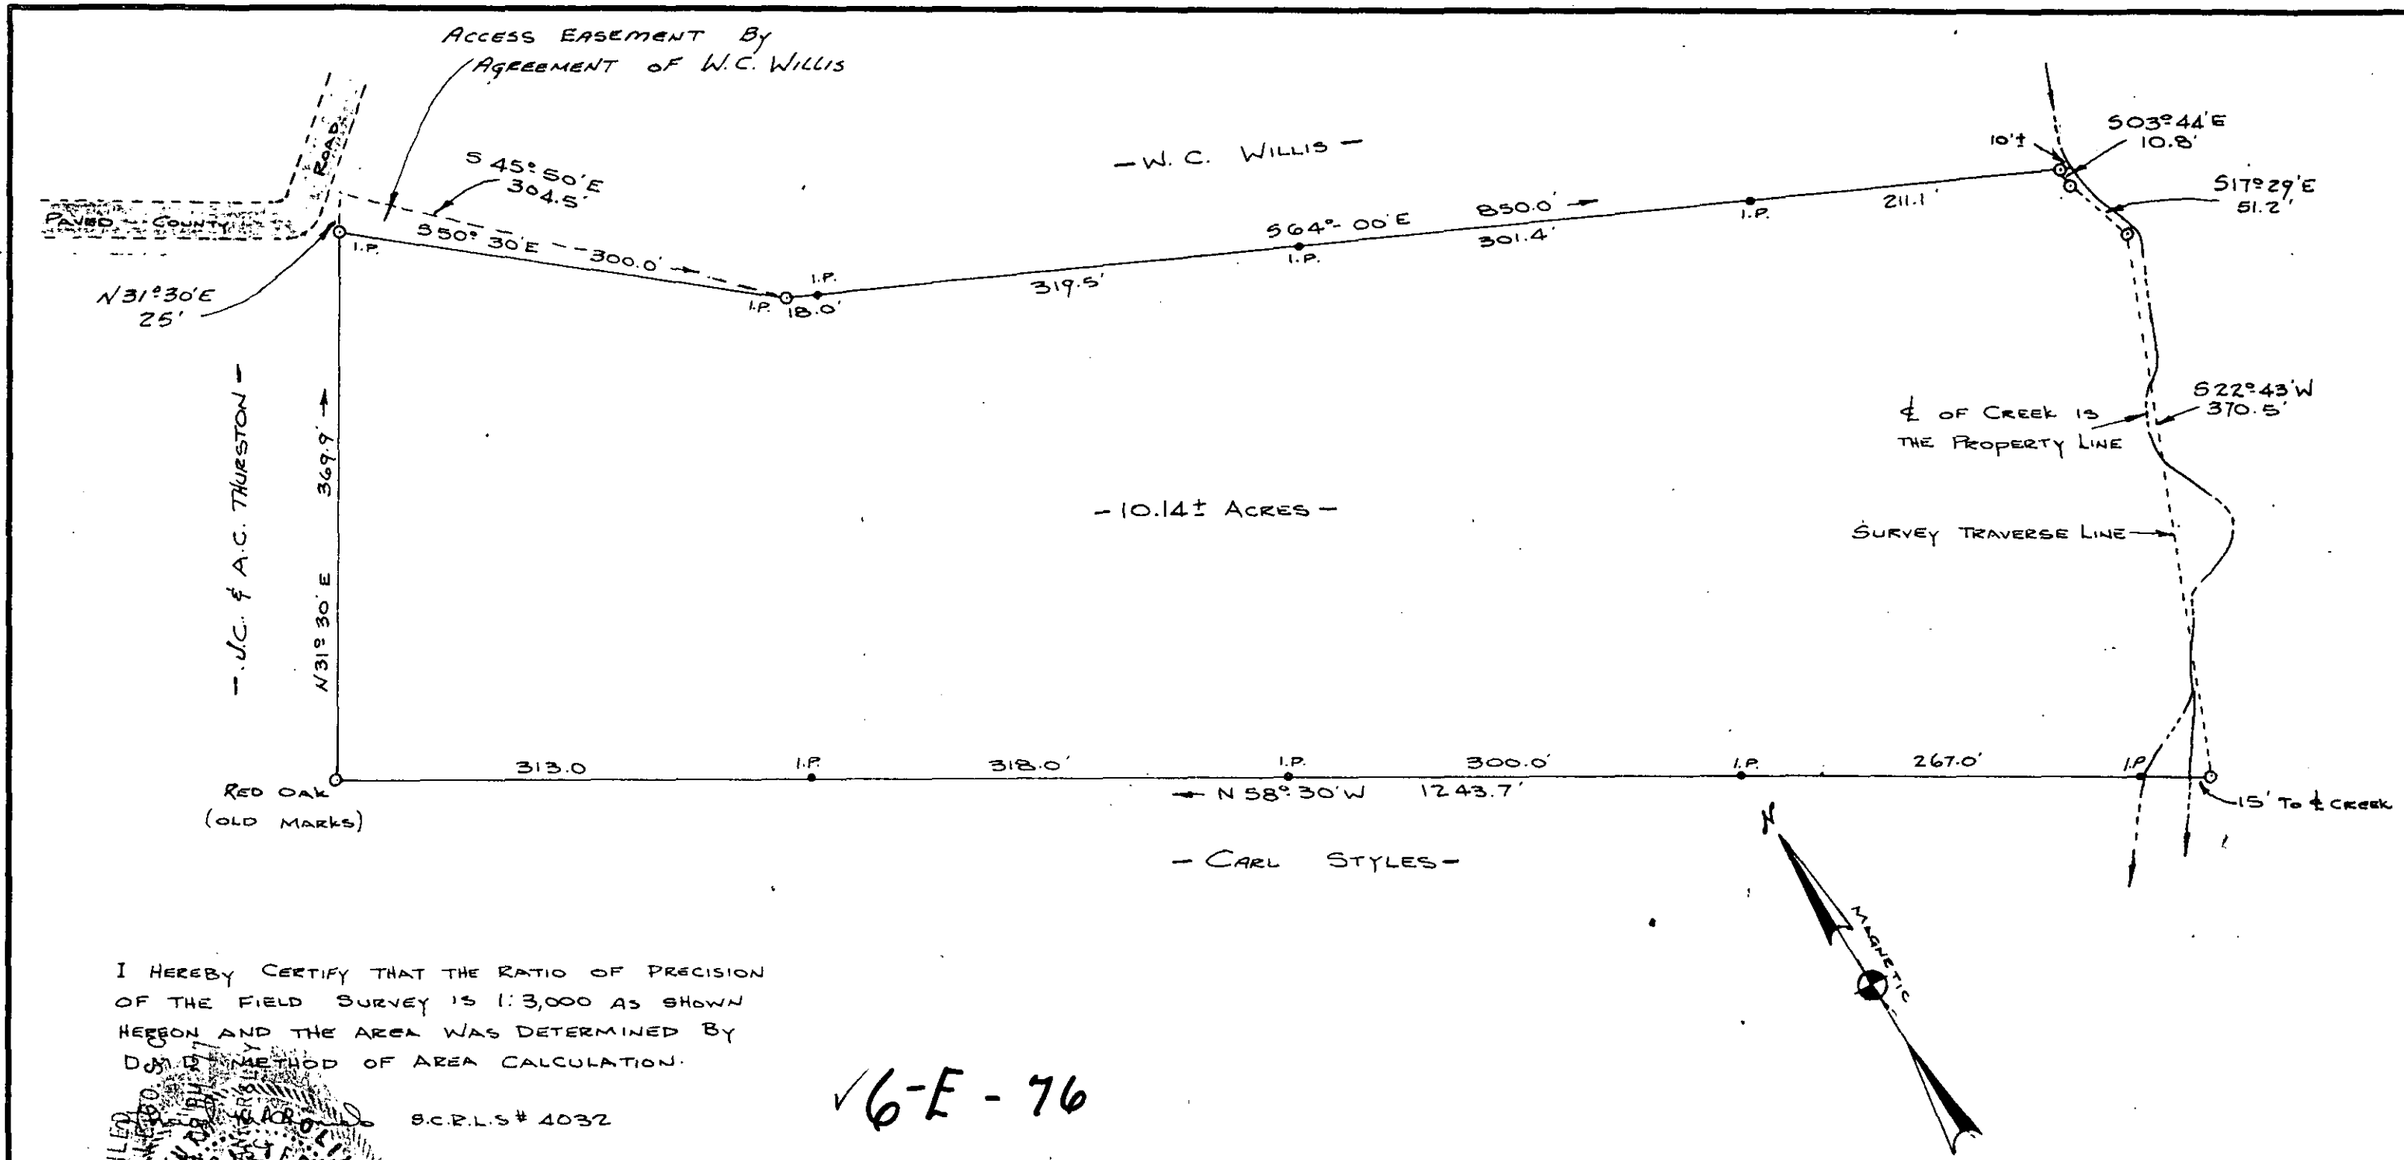

I HEREBY CERTIFY THAT THE RATIO OF PRECISION OF THE FIELD SURVEY IS 1:3,000 AS SHOWN HEREON AND THE AREA WAS DETERMINED BY DMD METHOD OF AREA CALCULATION.

S.C.R.L.S # 4032

✓6-E-76

SEP 8 1977

7810

FILED GREENVILLE CO. S.C. REGISTERED LAND SURVEYOR THURL M. AMICK

0 100' 200' 300'
SCALE 1" = 100'

PROPERTY OF: CHARLES K. & HELEN W. KELLY		
SCALE: 1" = 100'	APPROVED BY Thurl M. Amick	DRAWN BY T.M.A
DATE: 8-26-77		
STATE of SOUTH CAROLINA COUNTY of GREENVILLE TOWNSHIP of ONEAL		
THURL M. AMICK, S.C.R.L.S #4032, GREENVILLE, S.C.		DRAWING NUMBER

NO. 185A-11X17