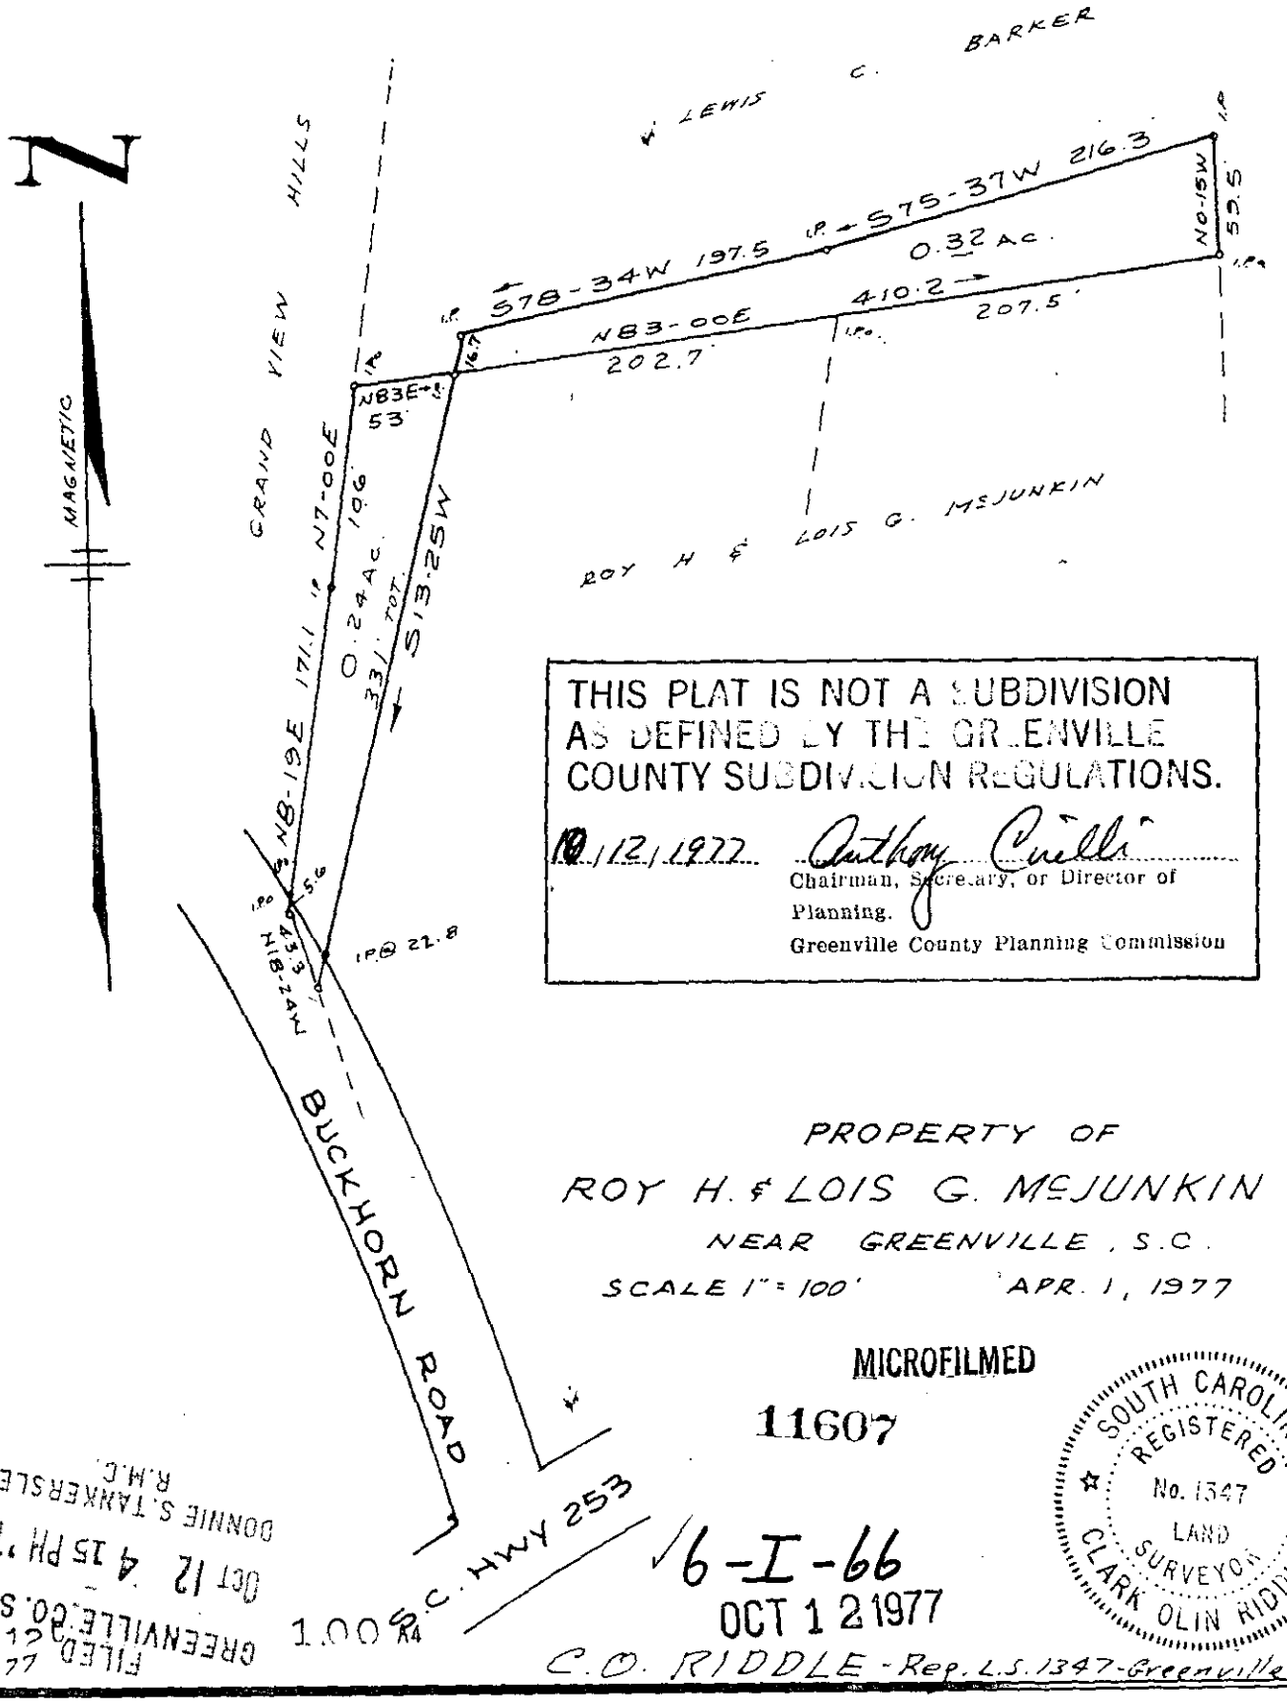

THIS PLAT IS NOT A SUBDIVISION AS DEFINED BY THE GREENVILLE COUNTY SUBDIVISION REGULATIONS.

10/12/1977 Anthony Crilli
Chairman, Secretary, or Director of Planning.
Greenville County Planning Commission

PROPERTY OF
ROY H. & LOIS G. McJUNKIN
NEAR GREENVILLE, S.C.
SCALE 1" = 100' APR. 1, 1977

MICROFILMED

11607

SOUTH CAROLINA REGISTERED No. 1347 LAND SURVEYOR CLARK OLIN RIDDLE

6-I-66

OCT 12 1977

C.O. RIDDLE - Rep. L.S. 1347 - Greenville S.C.

FILED
GREENVILLE CO. S.C.
Oct 12 4 15 PM '77
DONNIE S. TANKERSLEY
R.M.C.

F.B. B-77