FILED
GREENVILLE CO. S. C.
Oct 28 10 39 AM '77
DONNIE S. TANKERSLEY
R.M.C.

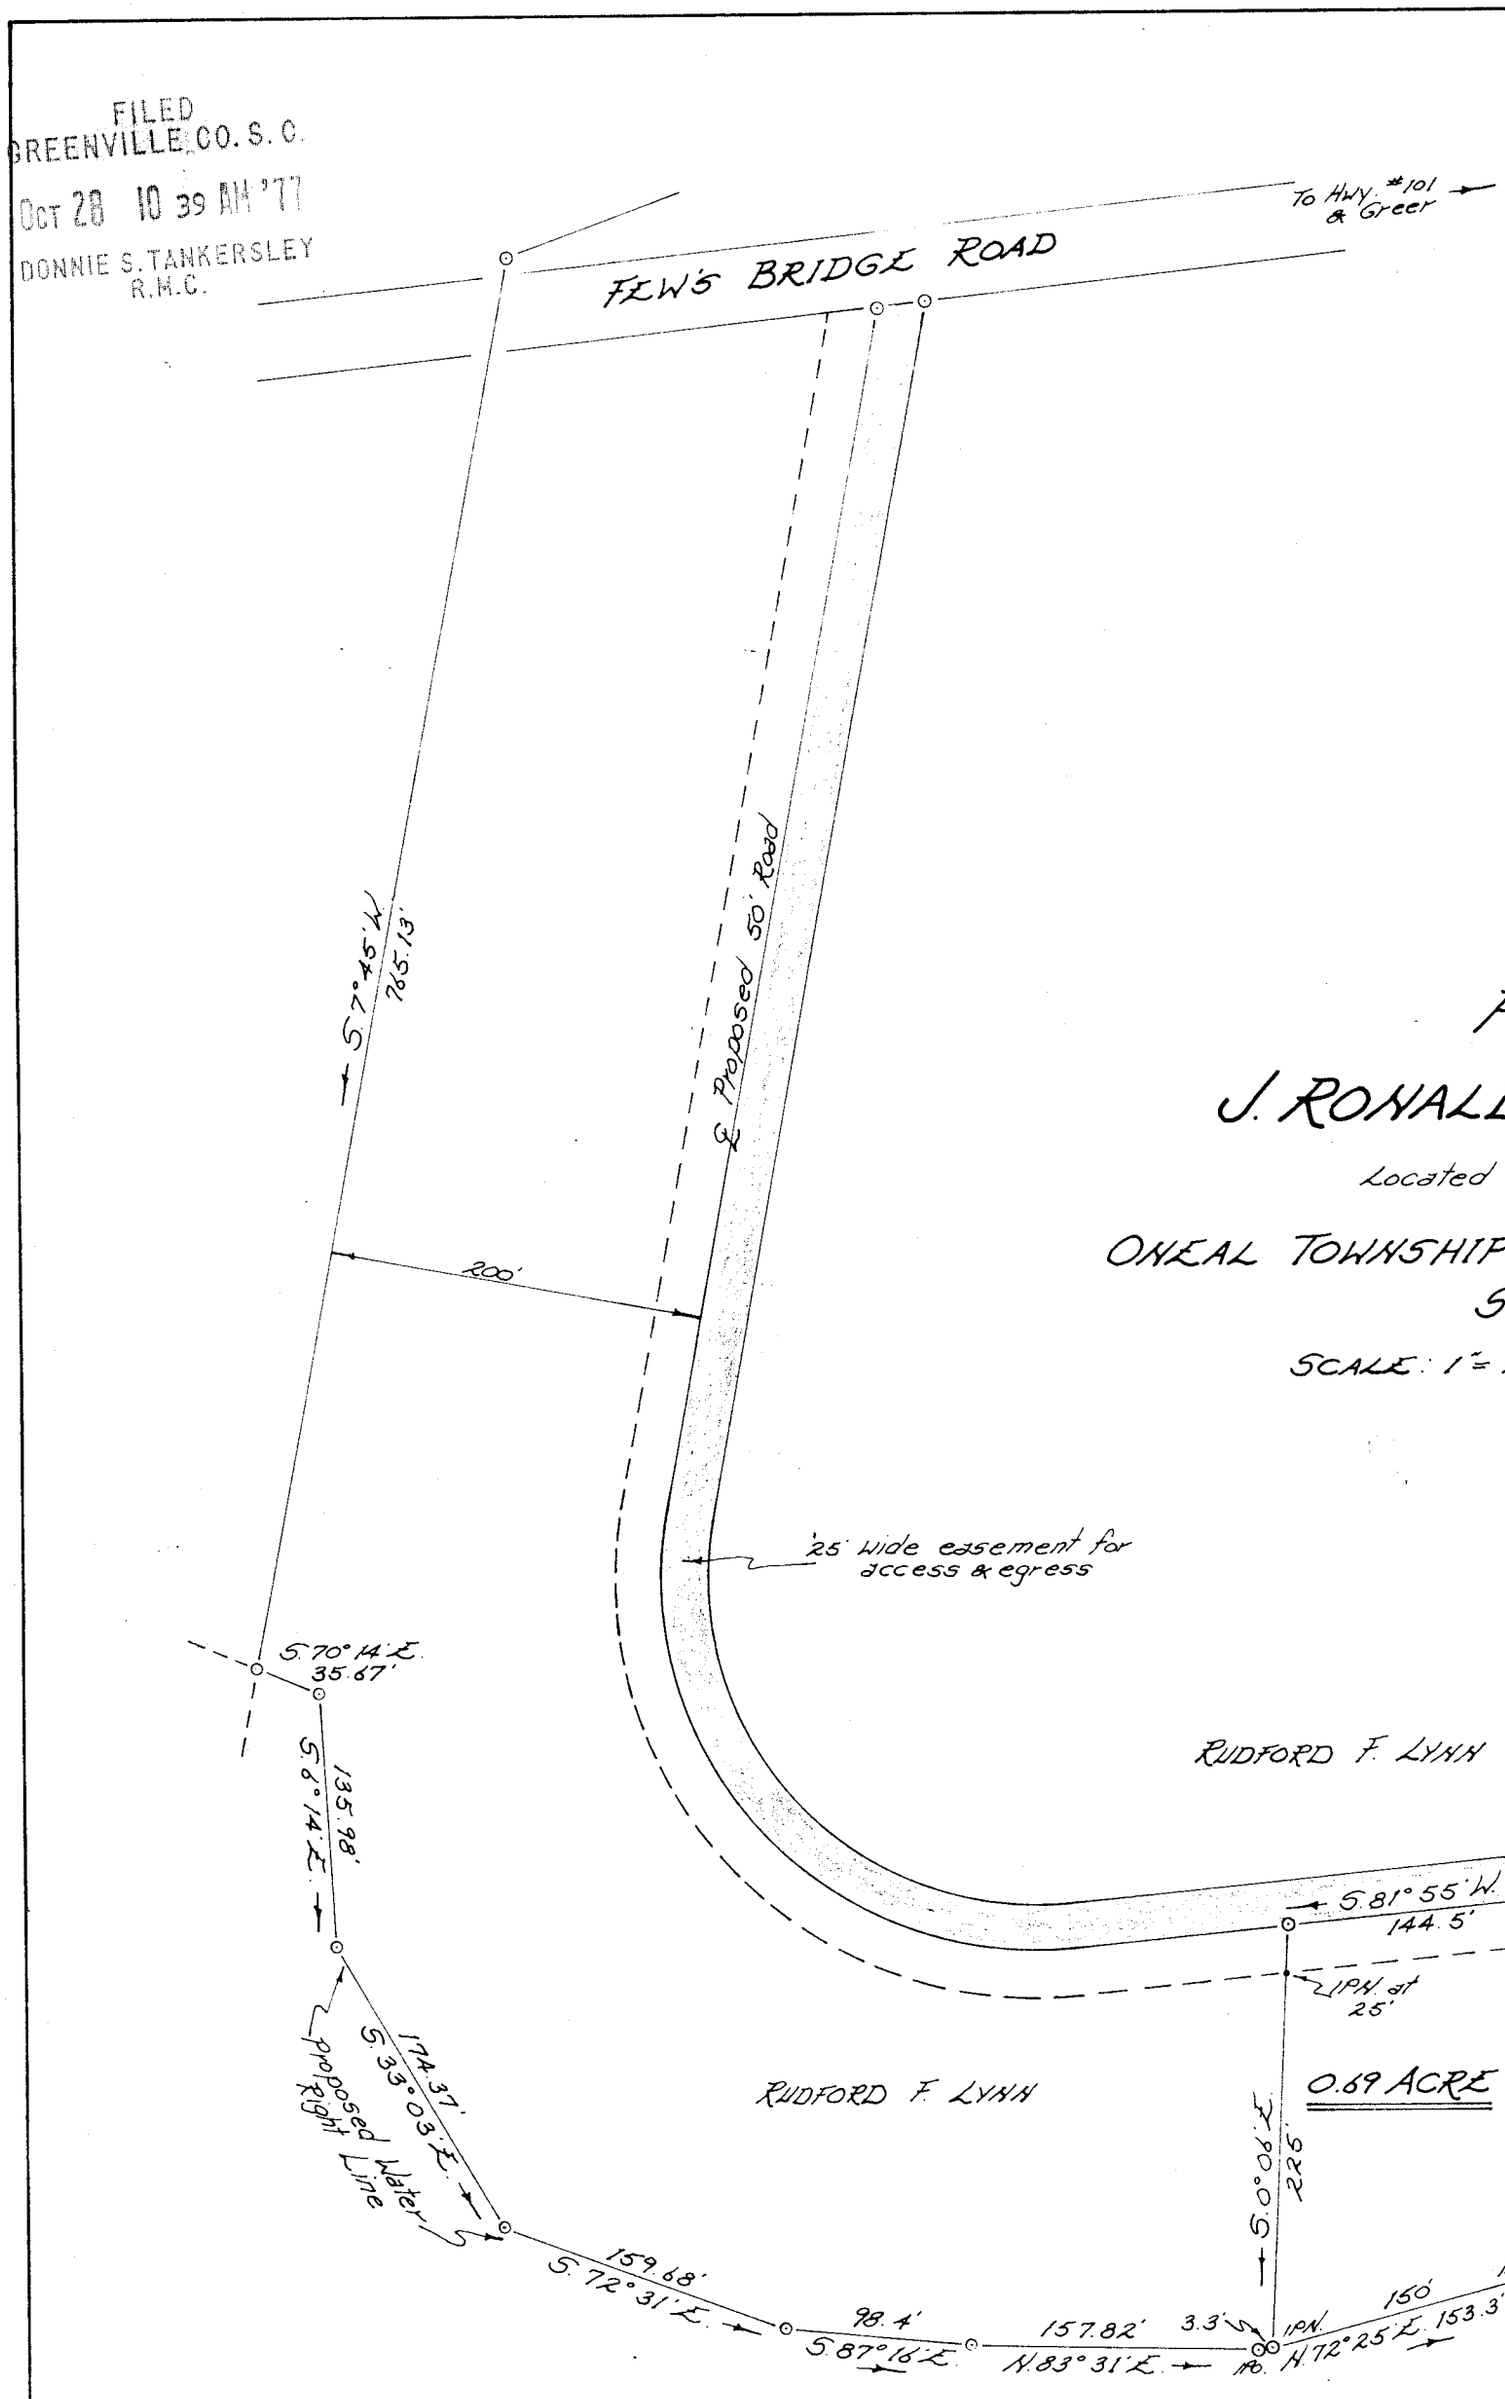

PROPERTY OF
J. RONALD & JOY L. ARMS

Located approx. 6 miles N.W. of Greer

ONEAL TOWNSHIP GREENVILLE COUNTY
SOUTH CAROLINA

SCALE: 1" = 100 FEET SEPT. 22, 1977

GREER COMISSION OF PUBLIC WORKS
LAKE JOHN A. ROBINSON

13281
6-J-9

OCT 28 '77

MICROFILMED

I certify that the above survey is correct.

Reg. Land Surveyor #2212

SOUTH CAROLINA
REGISTERED
LAND SURVEYOR
NO. 2212
JOHN A. SIMMONS

Tri-State Surveyors
109 Few Street
Greer, S. C. 29651