FILED
GREENVILLE CO. S. C.
DEC 8 2 41 PM '77
DONNIE S. TANKERSLEY
R.H.C.

GCTQ --- 1 DEC 8 77 1 239

1.000 I

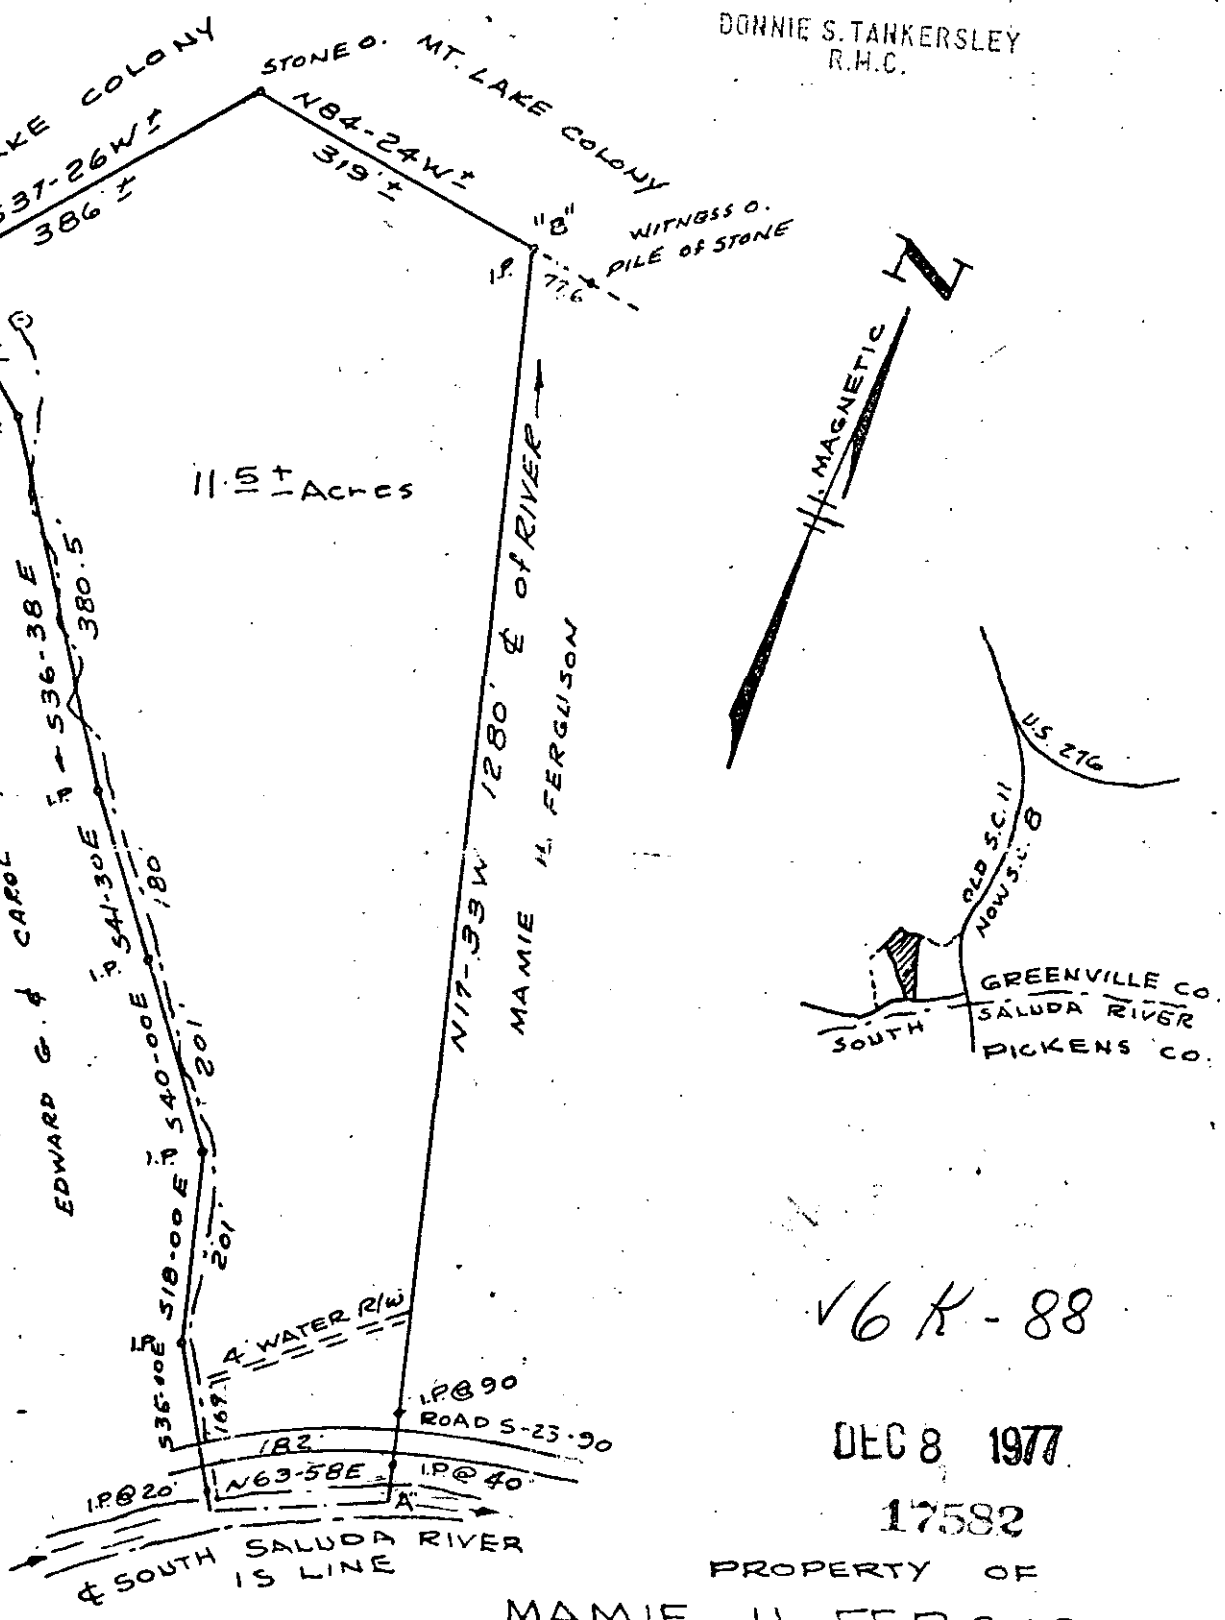

√6K-88

DEC 8 1977

17582

PROPERTY OF

MAMIE H. FERGUSON

GREENVILLE, CO. S.C.

SCALE 1"=200'

SEPT. 1975

NOTE: LINE "A"-"B" SURVEYED THIS DATE, OTHER LINE COMPILED FROM PLAT BY J.L. STRICKLAND JUNE, 1972 AND A PLAT BY DEAN C. EDENS FEB & MAR. 1967, RECORDED IN GREENVILLE, CO. R.M.C. OFFICE, SSS-251

J.L. STRICKLAND REG. L.S. 4042
GREENVILLE, S.C.

MICROFILMED