R.T.S. Box 411, Simpsonville 29681

FILED
GREENVILLE CO. S. C.
AUG 7 1 41 PM '78
DONNIE S. TANKERSLEY
R.M.C.

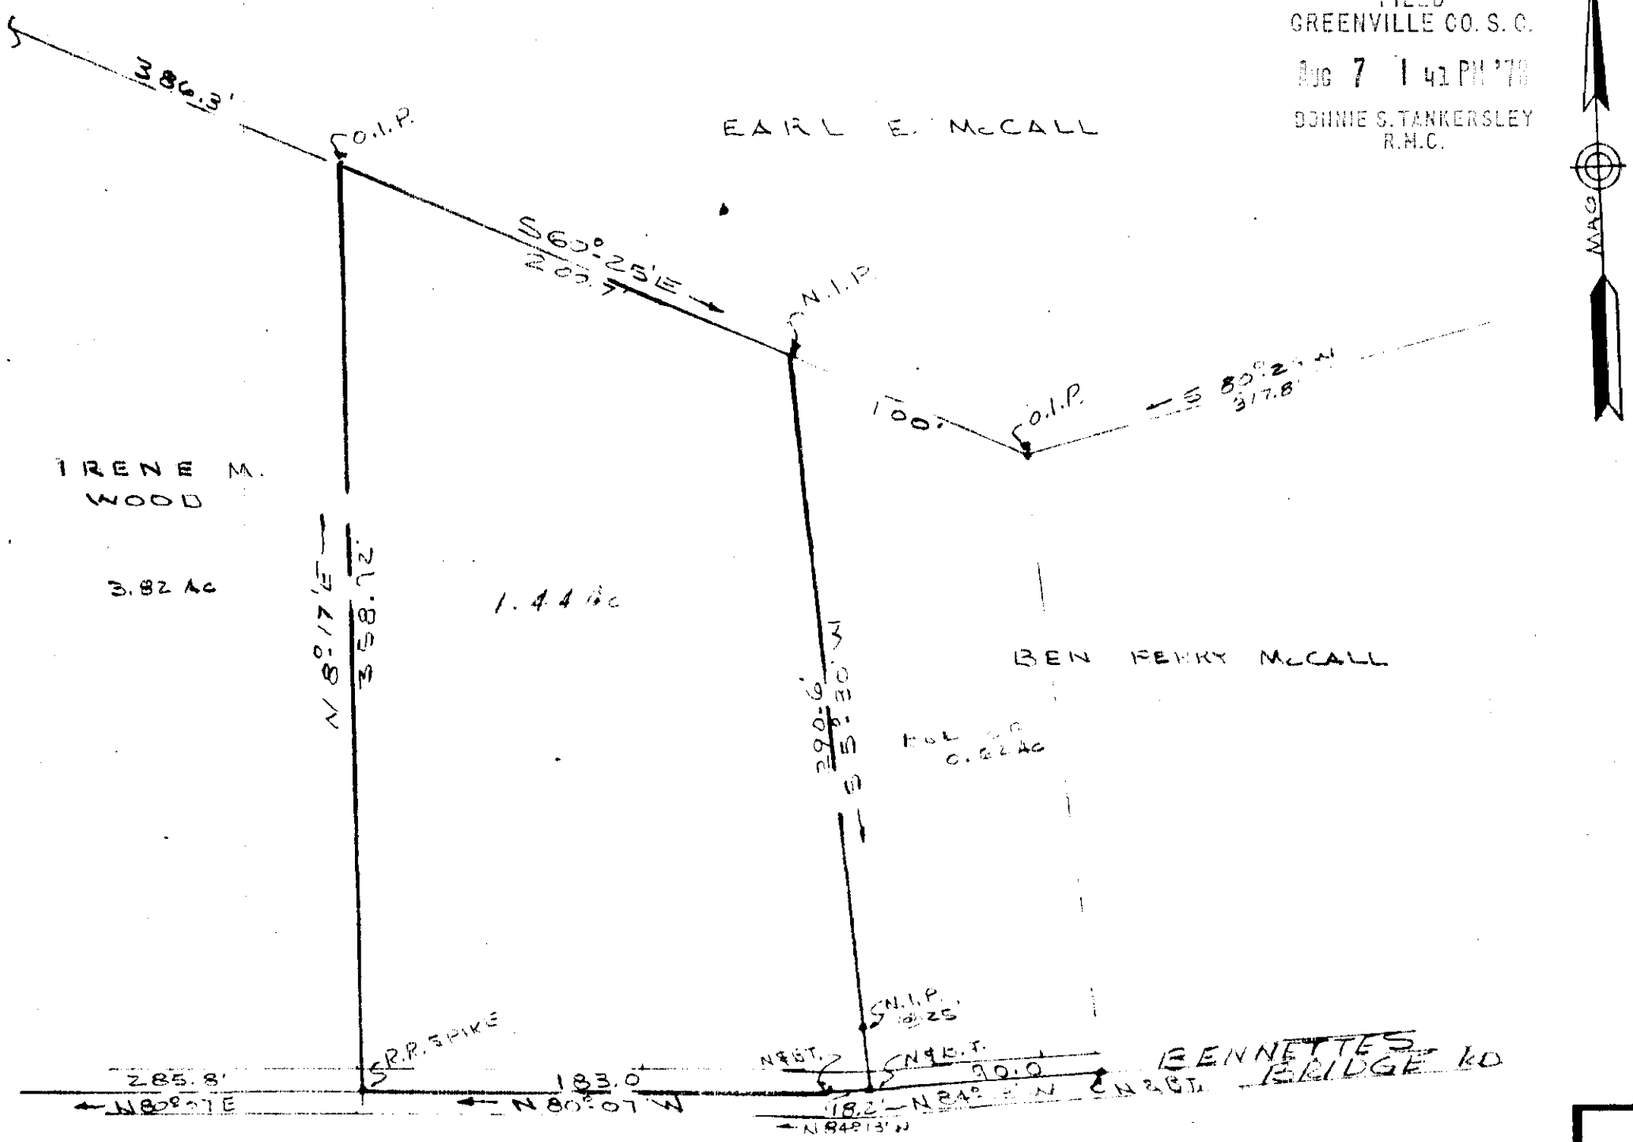

I CERTIFY THE ABOVE TRACT HAS BEEN SURVEYED AND IS AS SHOWN.

Kenneth T. Gould
S.C. REG NO 4025

SOUTH CAROLINA REGISTERED LAND SURVEYOR NO. 4025 KENNETH T. GOULD

60 0 60 120 180
BAR SCALE

THE ABOVE IS A PORTION OF THE 2.06 AC. TRACT OF BEN PERRY McCALL AS SHOWN ON PLAT BY ME 5-5-76

4113

✓6P-88

BUTLER TOWNSHIP
GREENVILLE CO
PELHAM, S.C.

AUG 7 1978

PROPERTY OF
EDDIE R. & PAM A. McCALL

SCALE: 1" = 60'	APPROVED BY:	DRAWN BY K. T. G.
DATE 8-2-78		REVISED
GOULD & ASSOC SURVEYORS		
TAYLORS		S.C.
		DRAWING NUMBER

MICROFILM

GCTC --- 1 AU.7 78 1086 2.00CI