FILED
GREENVILLE CO. S. C.
MAY 15 10 59 AM '78
DONNIE S. TANKERSLEY
R.M.C.

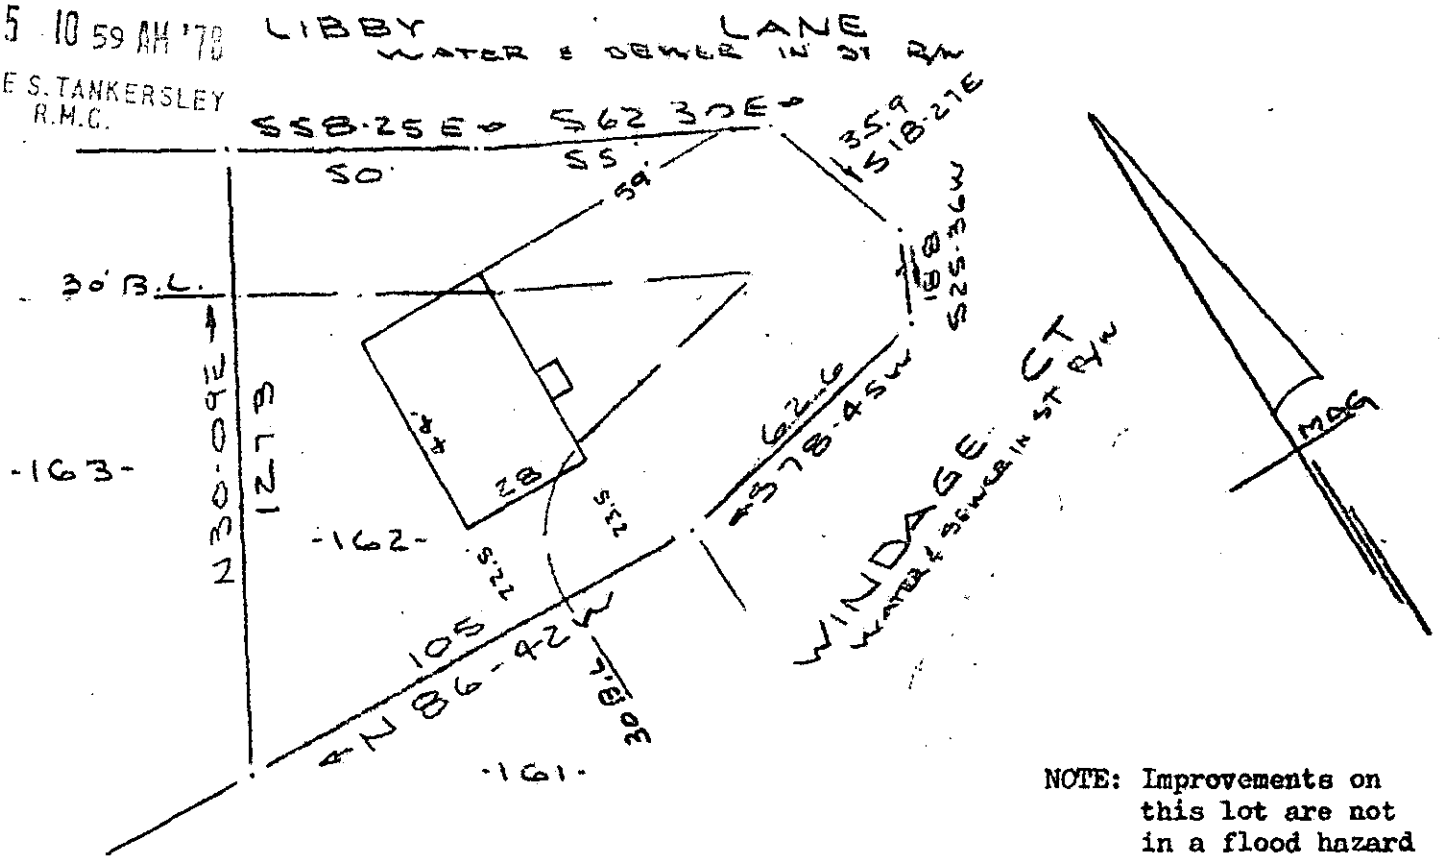

NOTE: Improvements on this lot are not in a flood hazard area.

PROPERTY OF
CLYDE RODNEY HARDIN & LINDA L HARDIN
MAULDIN S.C.
SCALE: 1"=40. 12 MAY 1978

This is to certify that on the 12th day of May, 1978, I surveyed the property shown on this plat, being known as lot 162 on plat of PROPERTY OF CLYDE RODNEY HARDIN & LINDA L. HARDIN and recorded in the RMC Office Greenville County, S. C., in Plat Book 6-Q at Page 16 ; and that the property lines, walls and buildings are as shown hereon, and that the walls and buildings located on said lot do not encroach or project on adjacent street or property, and that no adjacent walls or buildings encroach or project on said premises, and no power lines cross this property except as shown hereon.

R. B. Bruce

R. B. Bruce, RLS #1952

✓6-Q-16

33992

MAY 15 1978

SOUTH CAROLINA REGISTERED LAND SURVEYOR NO. 1952 R. B. BRUCE

CAROLINA SURVEYING CO.
112 Manly St.
Greenville, S. C.

GCTO -----3 MY15 78 511 1.00CI
MICROFILMED

205/28 M45-1-161