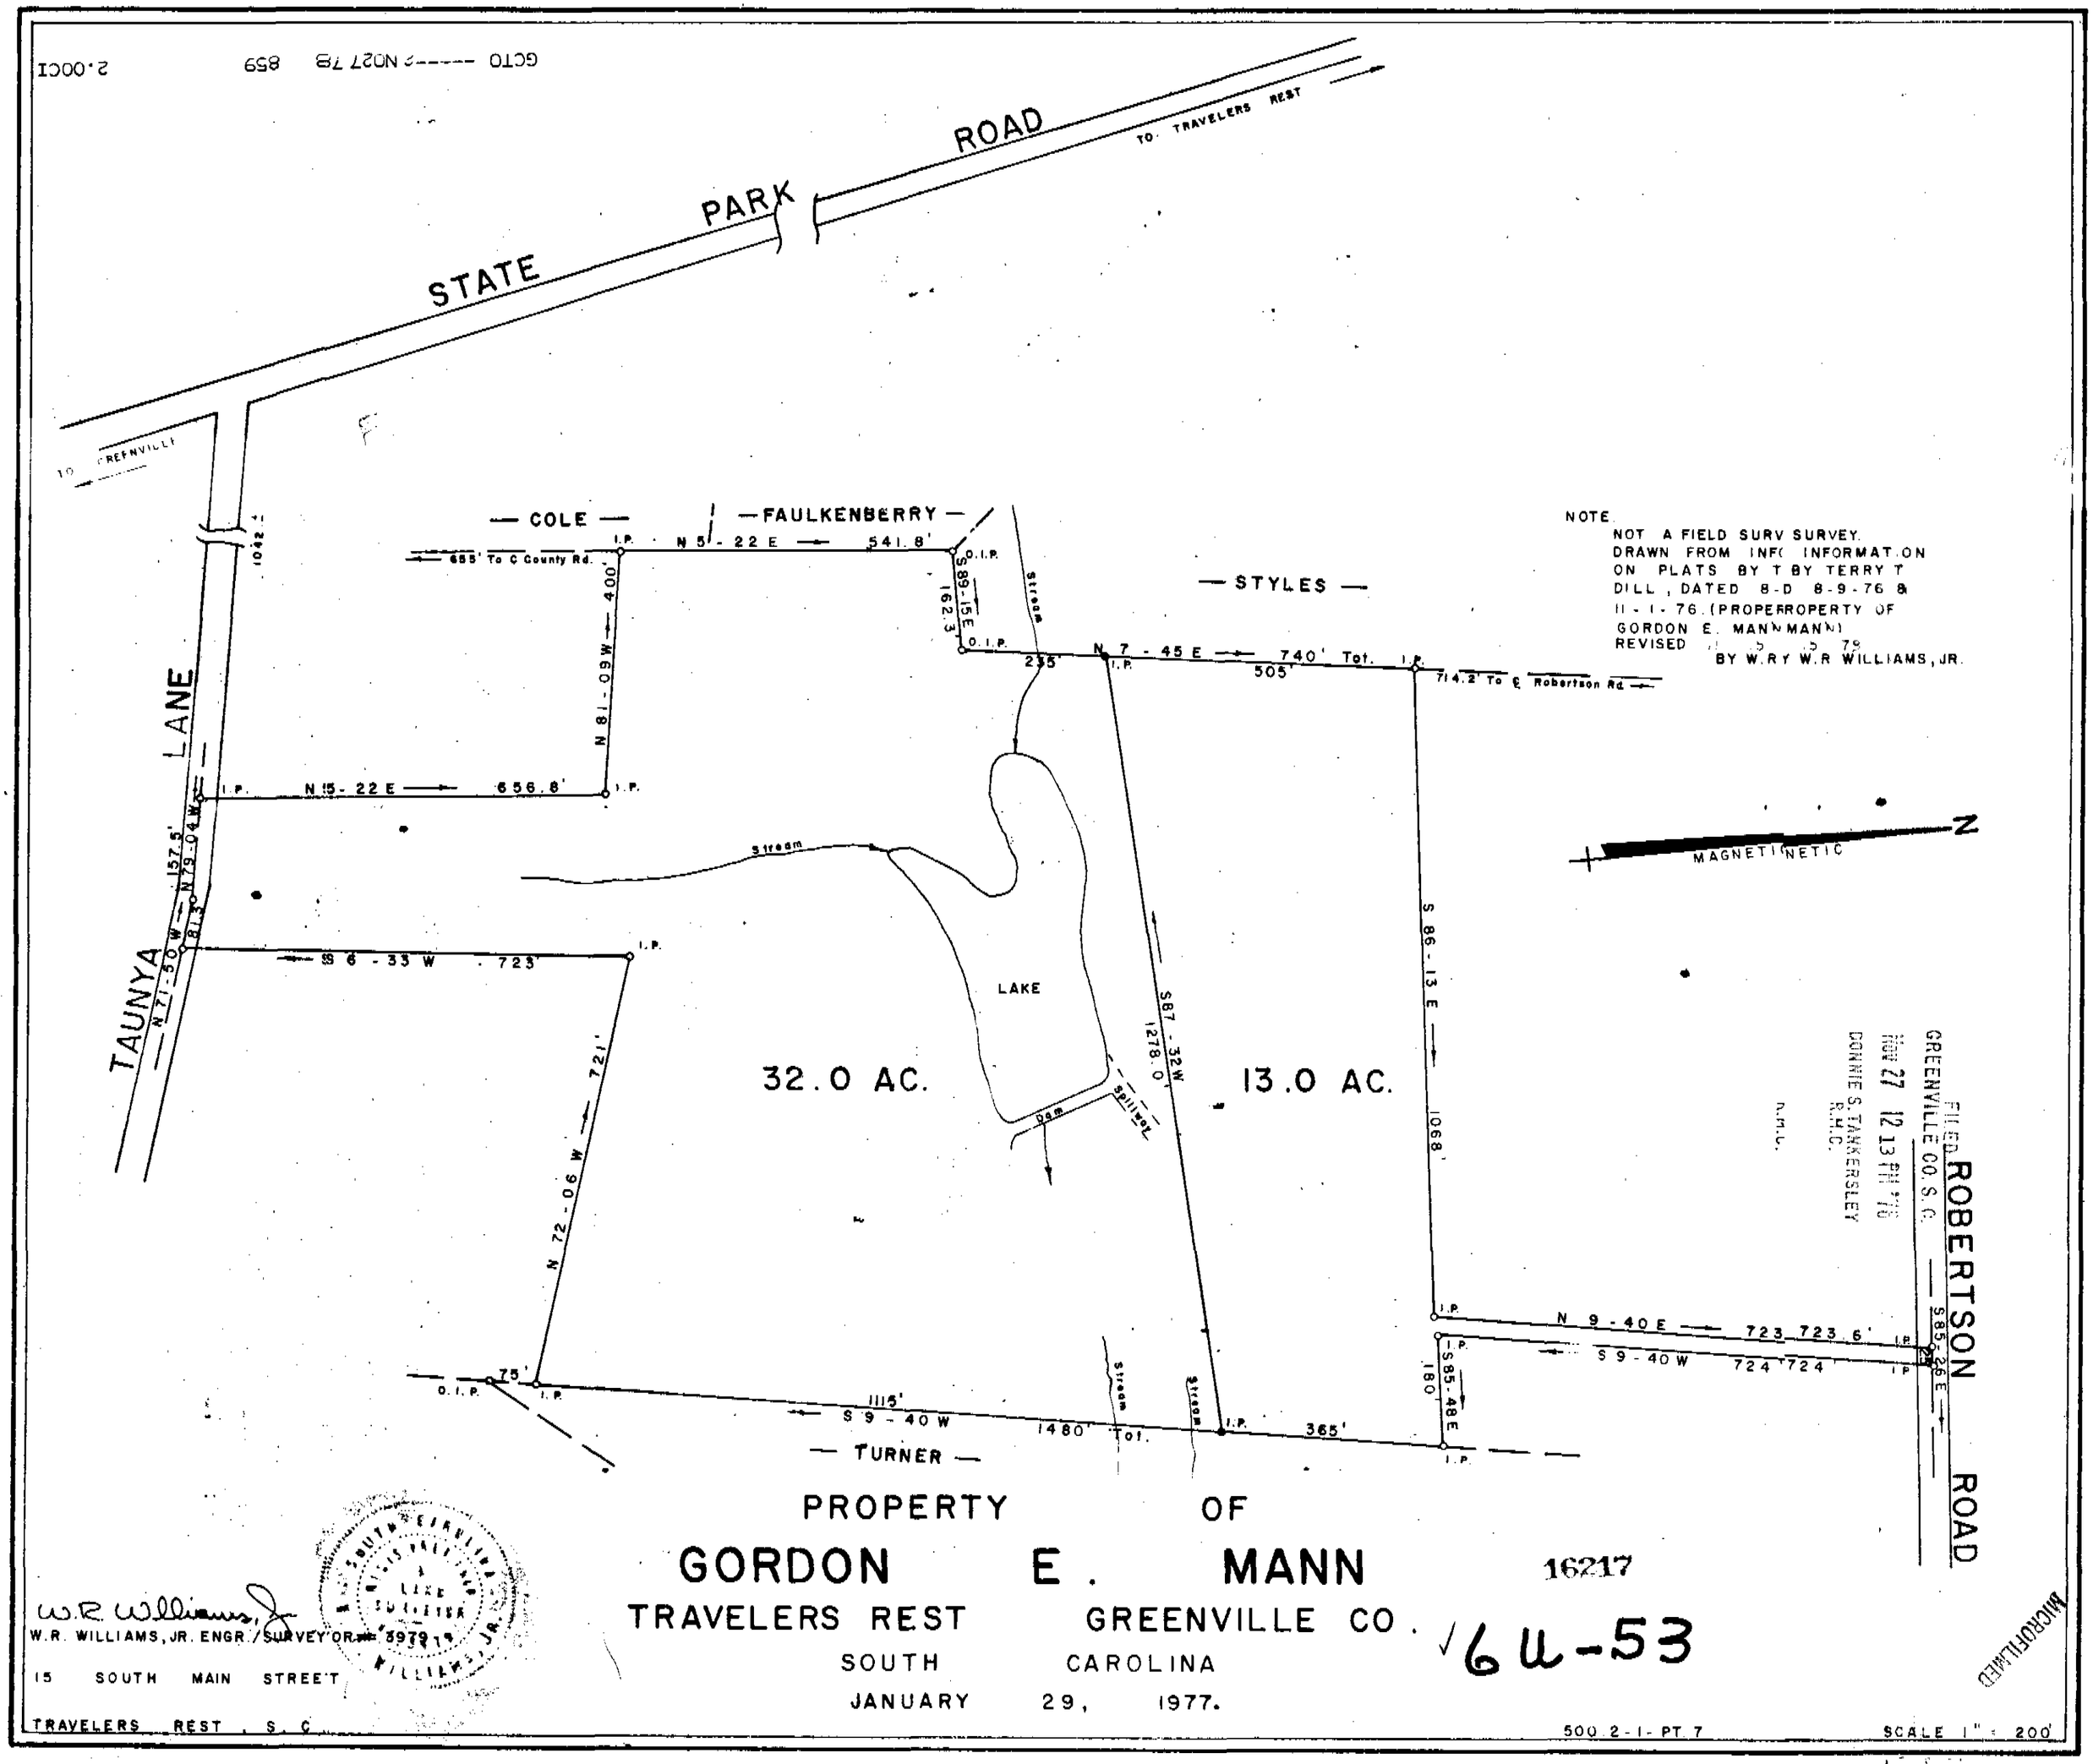
STATE PARK ROAD
TO TRAVELERS REST
TO GREENVILLE
COLE
FAULKENBERRY
STYLES
TAUNYA LANE
TURNER
ROBERTSON ROAD
655' To C County Rd.
N 5 - 22 E 541.8'
S 89 - 15 E 162.3
N 7 - 45 E 740' Tot. 505'
714.2' To ℄ Robertson Rd.
N 81 - 09 W 400'
N 15 - 22 E 656.8'
N 79 - 04 W 157.5'
N 71 - 50 W 813'
S 6 - 33 W 723'
N 72 - 06 W 721'
S 87 - 32 W 1278.0'
S 86 - 13 E 1068'
N 9 - 40 E 723 723.6'
S 9 - 40 W 724 724'
S 85 - 48 E 180'
S 85 - 26 E
S 9 - 40 W 1115'
1480' Tot.
365'
75'
1042'
Stream
LAKE
Dam
Spillway
32.0 AC.
13.0 AC.
MAGNETIC
NOTE
NOT A FIELD SURV SURVEY.
DRAWN FROM INFO INFORMATION
ON PLATS BY T BY TERRY T
DILL, DATED 8-D 8-9-76 &
11-1-76. (PROPERROPERTY OF
GORDON E. MANNMANN)
REVISED BY W.RY W.R WILLIAMS, JR.
FILED
GREENVILLE CO. S. C.
NOV 27 12 13 PM '76
DONNIE S. TANKERSLEY
R.M.C.
R.M.C.
MICROFILMED
PROPERTY OF
GORDON E. MANN
TRAVELERS REST GREENVILLE CO.
SOUTH CAROLINA
JANUARY 29, 1977.
16217
6U-53
W.R. Williams, Jr.
W.R. WILLIAMS, JR. ENGR./SURVEYOR
15 SOUTH MAIN STREET
TRAVELERS REST, S. C.
500 2-1-PT 7
SCALE 1" = 200'