MICROFILMED

FILED
GREENVILLE CO. S. C.
OCT 17 2 01 PM '78
DONNIE S. TANKERSLEY
R.M.C.

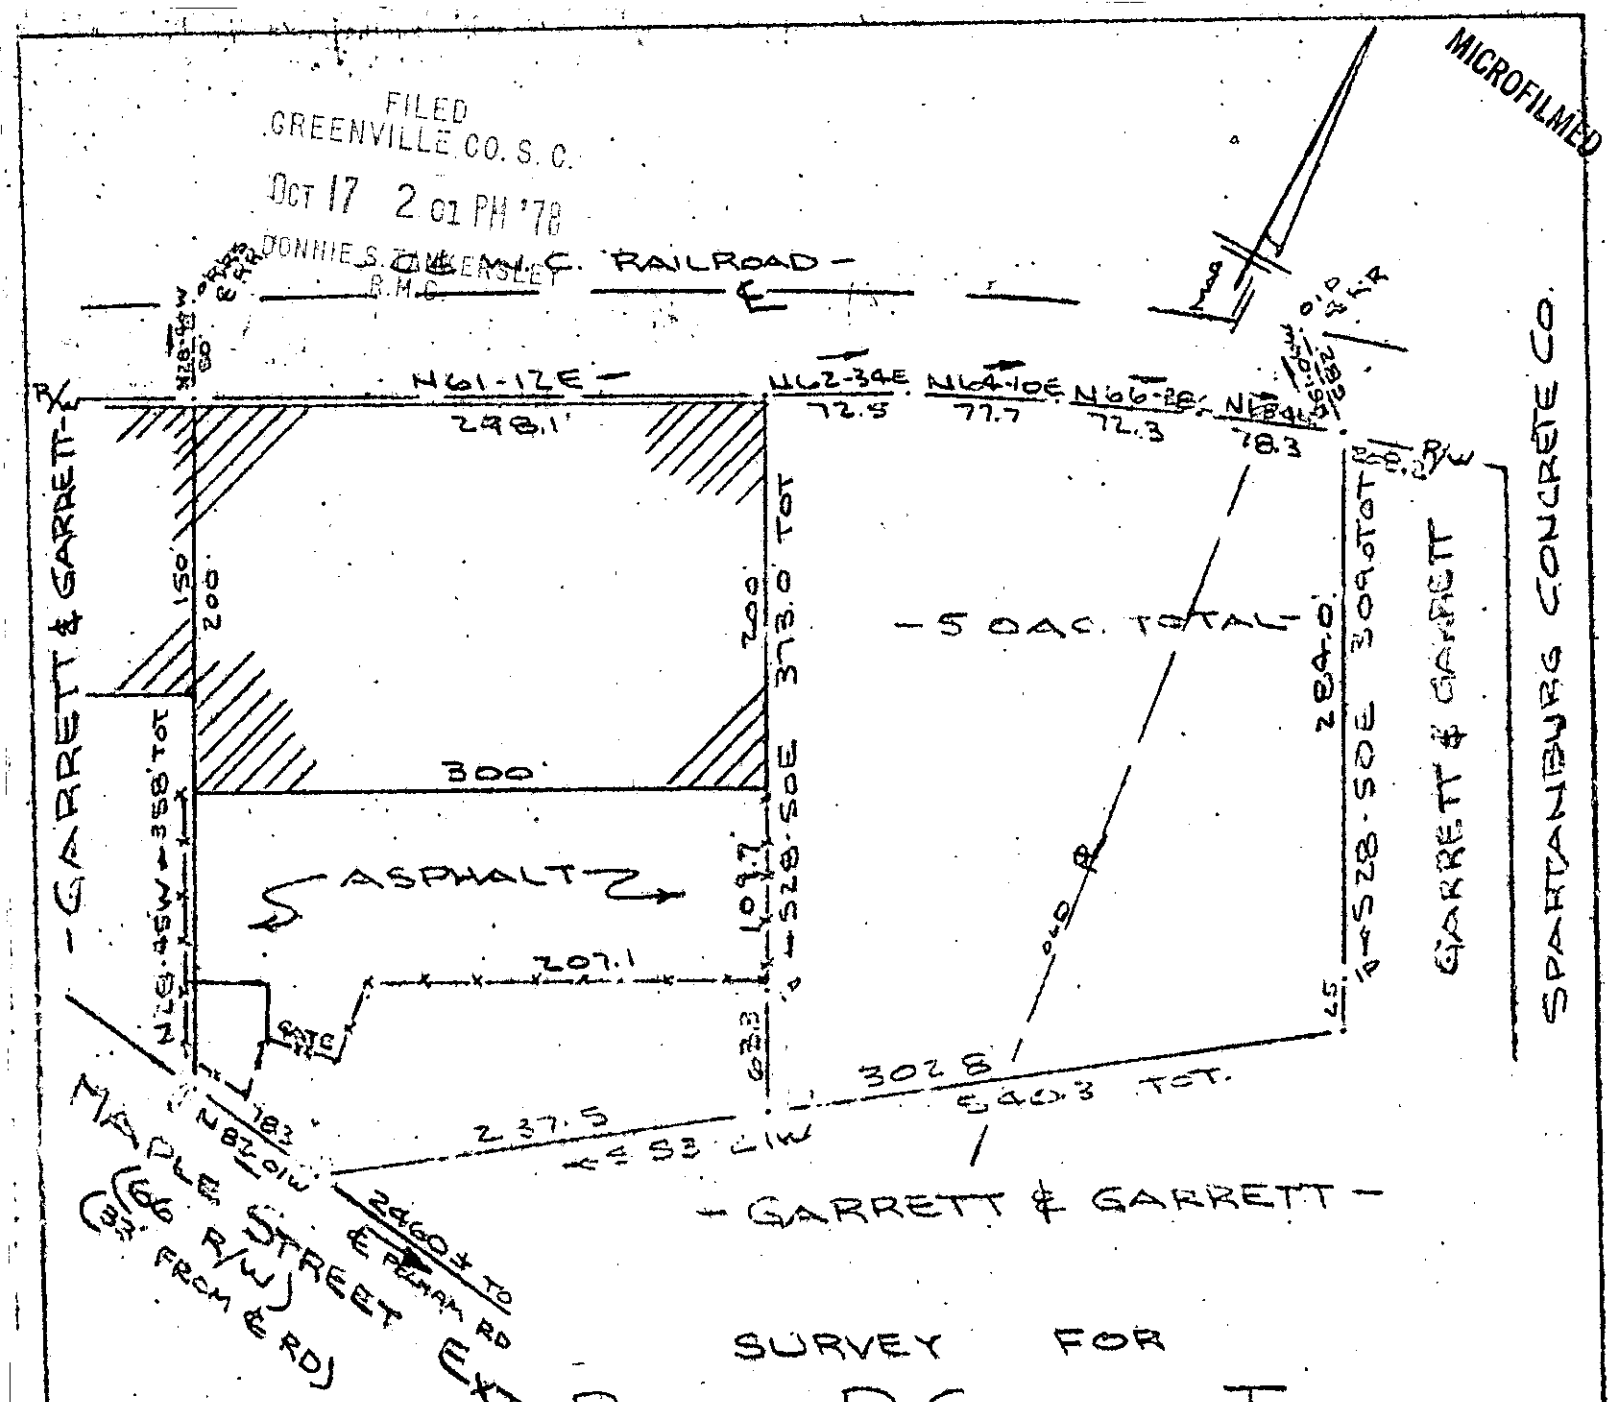

SURVEY FOR

BLAKE P GARRETT, TRUSTEE

LEASED TO SKY CITY STORES INC.

NEAR GREENVILLE, S.C

SCALE 1"=100' 8 SEPT 1978

This is to certify that on the 8th day of September, 1978, I surveyed the property shown on this plat, being known as SURVEY FOR BLAKE P. GARRETT TRUSTEE Leased To SKY CITY STORES, INC. and recorded in the RMC Office Greenville County, S. C., in Plat Book at Page ; and that the property lines, walls and buildings are as shown hereon, and that the walls and buildings located on said lot do encroach or project on adjacent street or property, and that no adjacent walls or buildings encroach or project on said premises, and no power lines cross this property except as shown hereon.

12179

R. B. Bruce

R. B. Bruce, RLS

CAROLINA SURVEYING CO.
112 Manly St.
Greenville, S.C.

6-W-41

GCTO
OCT 17 78 011
1.00CI

207/46 & 47 297-1-PT 1.1 & 1.4