MICROFILMED

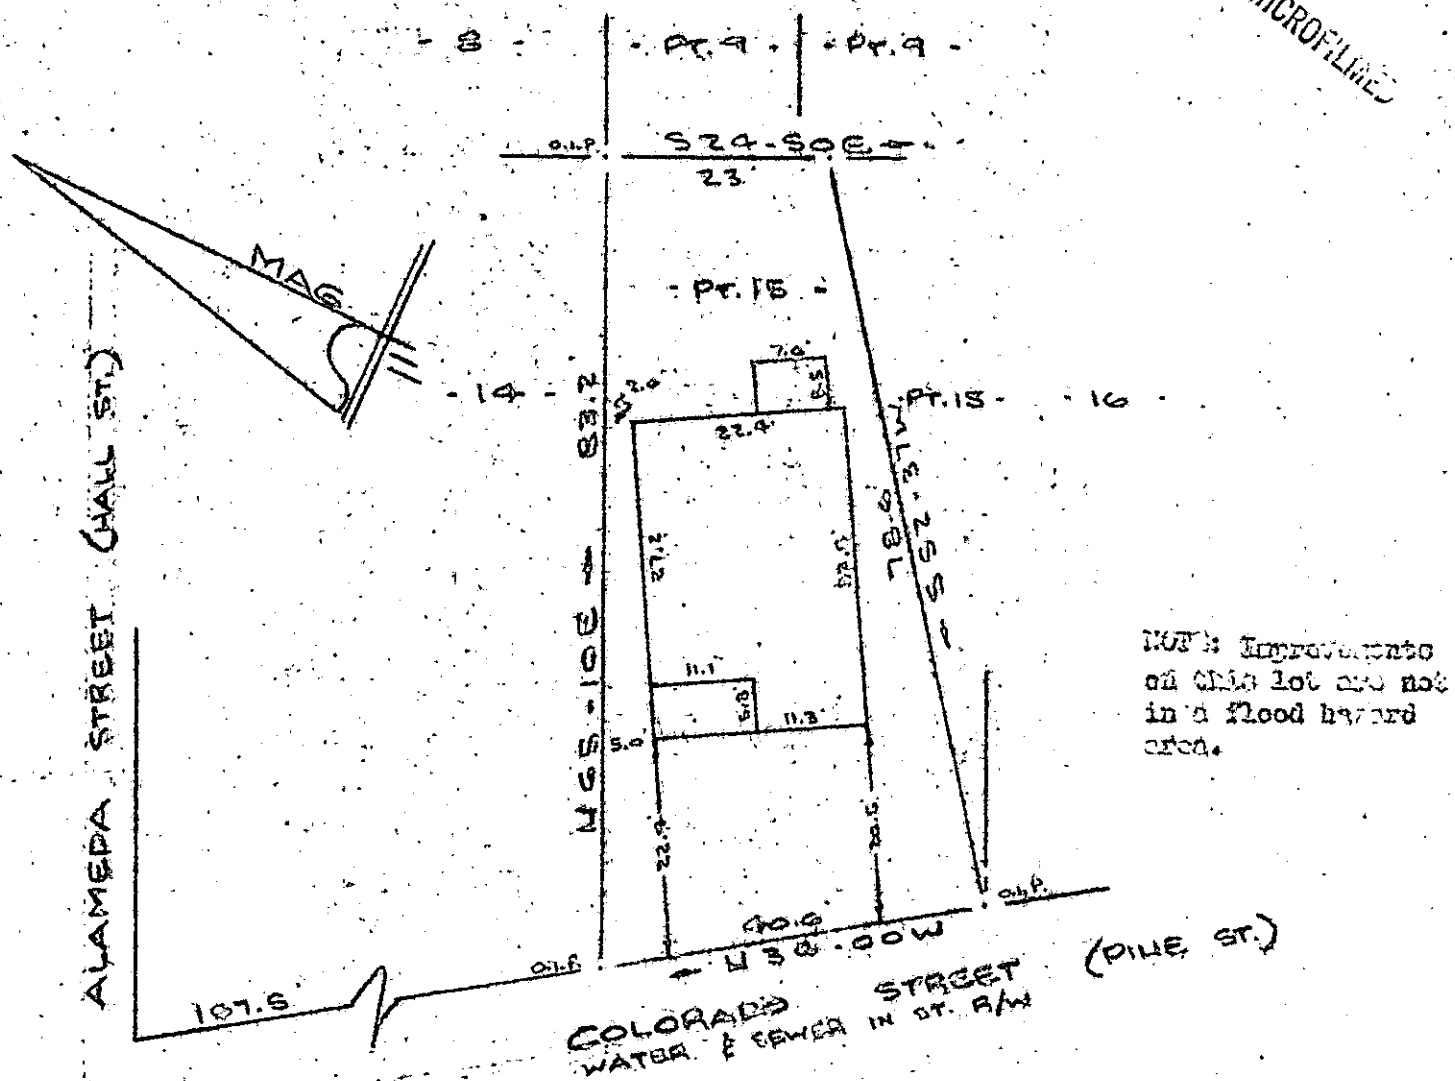

NOTE: Improvements on this lot are not in a flood hazard area.

PROPERTY OF

TOMMY LEE HAWKINS, JR. & BETTY JO HAWKINS

GREENVILLE, SOUTH CAROLINA

SCALE: 1" = 20' 17NOV78

This is to certify that on the 17th day of November, 1973, I surveyed the property shown on this plat, being known as part of lot 15 on plat of Hillcrest Height No. 2 and recorded in the RMC Office Greenville County, S. C., in Plat Book " JJ " at Page 5; and that the property lines, walls and buildings are as shown hereon, and that the walls and buildings located on said lot do not encroach or project on adjacent street or property, and that no adjacent walls or buildings encroach or project on said premises, and no power lines cross this property except as shown hereon.

17197

6-Y-70

R. B. Bruce, RLS

CAROLINA SURVEYING CO.
112 Holly St.
Greenville, S. C.

DEC 5 1978

GCTC --- 1 DE 78 520

1.00CI

FILED
GREENVILLE CO. S. C.
DEC 5 11 00 AM '78
DONNIE S. TANKERSLEY
R.M.C.

220/14

201-15-10