MICROFILMED

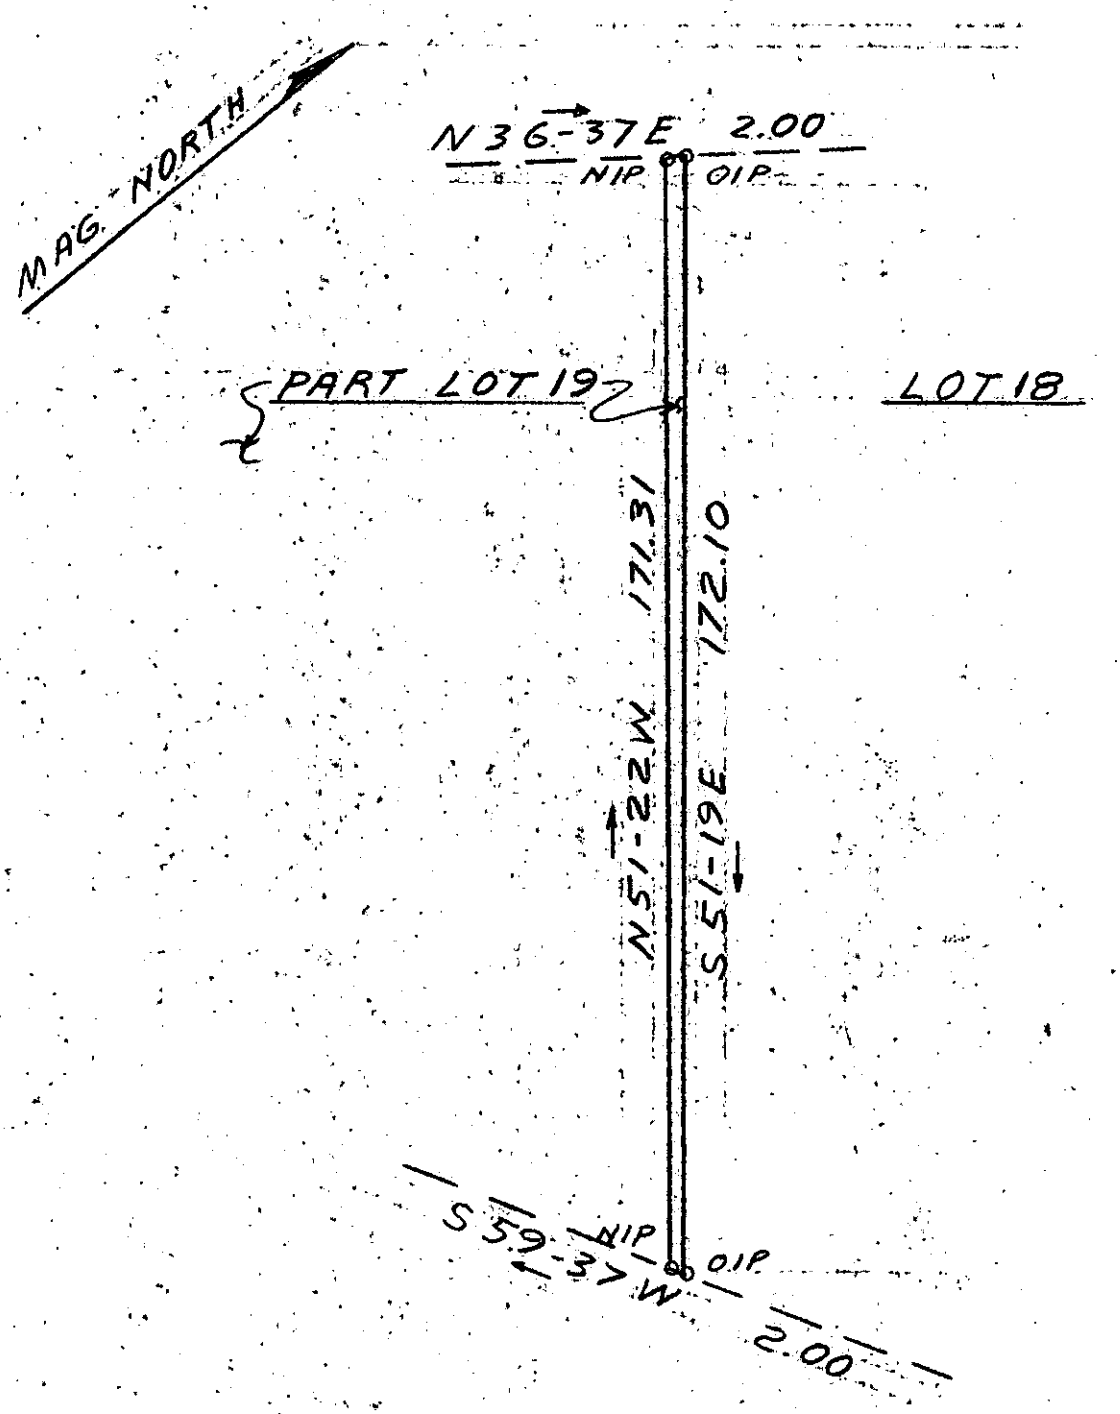

FILED
GREENVILLE CO. S. C.
DEC 13 3 59 PM '78
DONNIE S. TANKERSLEY
R.M.C.

9 0 9 2 PAGE 1 0 E

1.00 A1

18019

PART M.6.1-1-87 6Y-8

SOUTH CAROLINA
REGISTERED LAND SURVEYOR
No. 4781
JAMES RALPH FREELAND

SEAL

STATE OF SOUTH CAROLINA
GREENVILLE COUNTY

RUSTIC ESTATES
A PORTION OF LOT 19
PROPERTY OF
GEORGE R. QUIGGLE
MILDRED L. QUIGGLE

FREELAND & ASSOCIATES
Engineers • Land Surveyors
GREENVILLE, S. C.

SURVEY	D G
DRAWN	J.R.F
CHECK	JRFreeland
SCALE	1" = 30'
DATE	10-19-78
DWG. NO.	78-2475