MICROFILMED

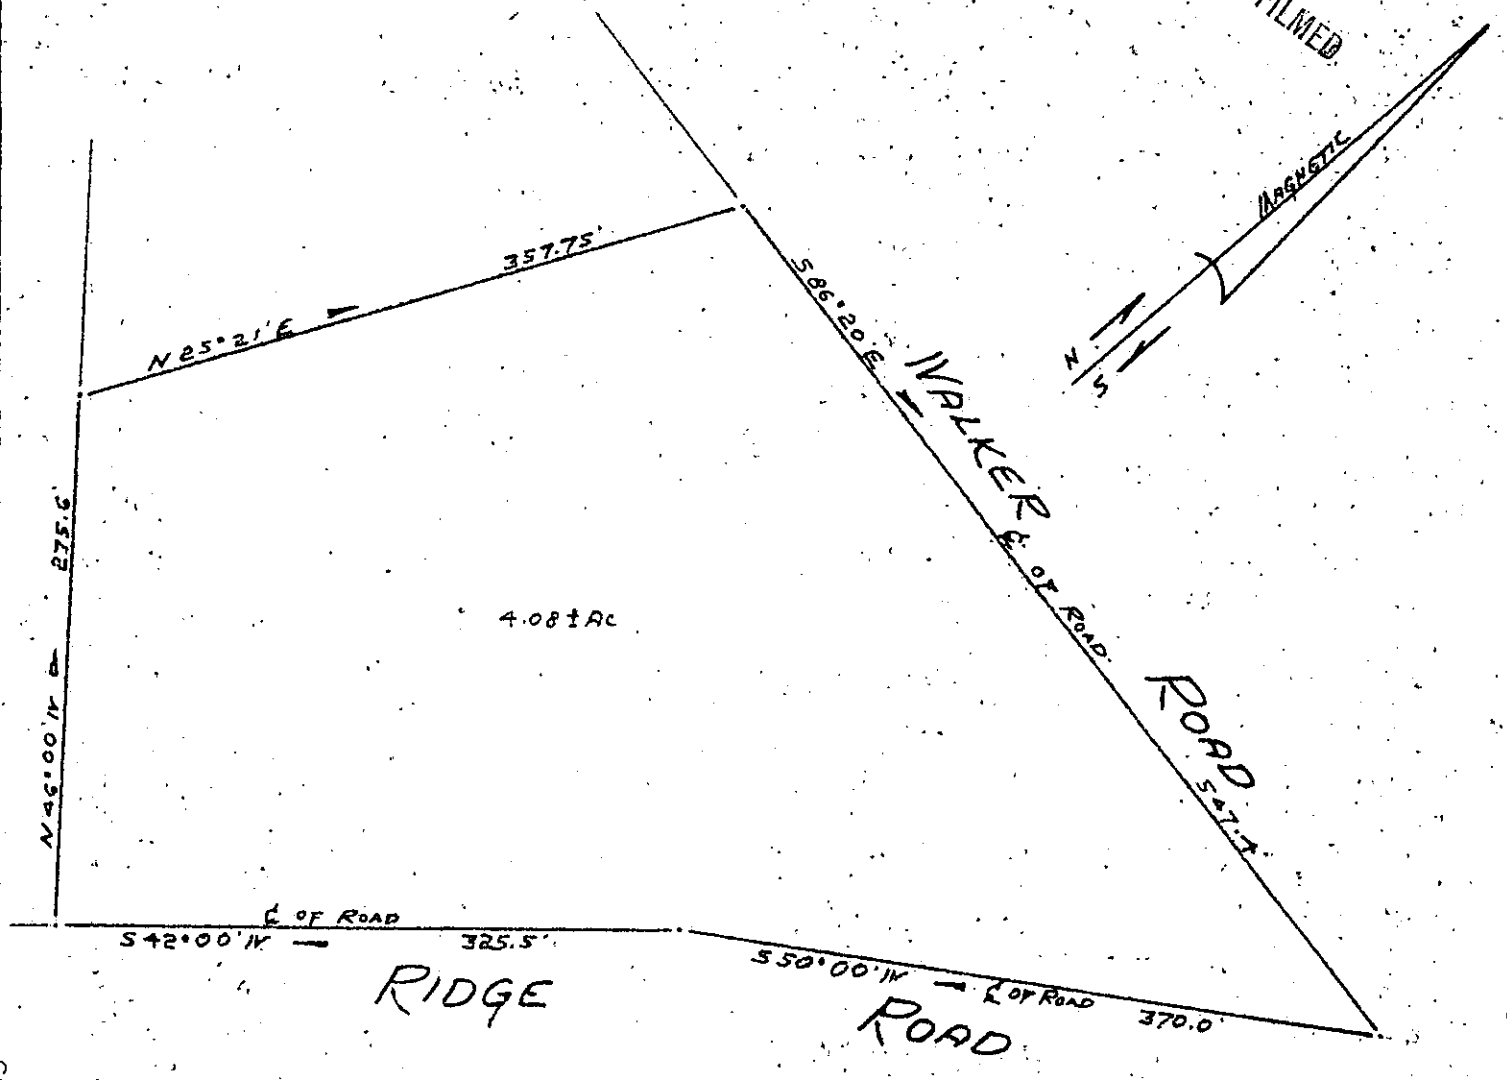


PROPERTY OF
J. W. LOOPER
NEAR GREENVILLE, SOUTH CAROLINA
SCALE 1" = 100'
JAN 10, 1979

FILED
GREENVILLE CO. S.C.
JAN 17 11 14 AM '79
DONNIE S. TANKERSLEY
R.M.C.

D35/304

NOTE:
THIS PLAT WAS DRAWN FROM PLAT OF PROPERTY OF J. W. LOOPER, SCALE 1" = 200' DRAWN BY J. C. HILL ON JUNE 29, 1965. NO FIELD WORK PERFORMED.

SOUTH CAROLINA
REGISTERED

DRAWN BY
CENTURY LAND SURVEYING CO.

RICHARD D. WOOTEN, JR.
S.C.R.L.S. No. 4678

21151

✓6Z-6

CCTO 1.00CI 1JA1779 515