FILED
GREENVILLE CO. S.C.
MAR 12 3 24 PM '79
DONNIE S. TANKERSLEY
MICROFILMED

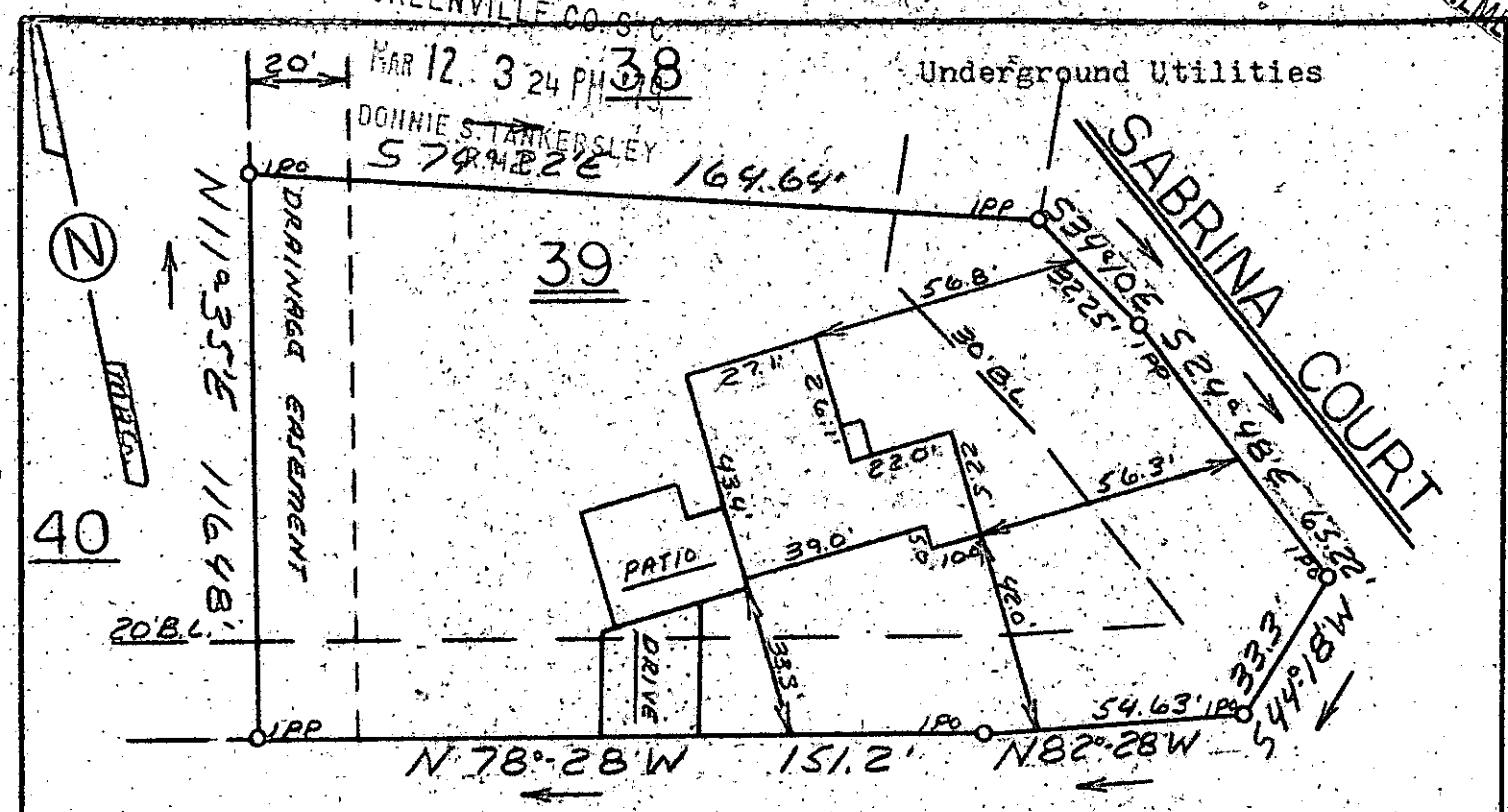

MAPLEWOOD DRIVE

WATER & SEWER IN ST. R/W

This is to certify that on March 7, 1979, I surveyed the property shown on this plat known as Lot 39 on Plat of Pelham Woods Section I recorded in the RMC Office of Greenville County in Plat Book 4F on Page 33, and that the property lines, walls, and buildings are as shown hereon; that the building located on said lot does not encroach or project on adjacent streets or property and that no adjacent walls or buildings encroach or project on said premises, and that no utility lines cross this property except as shown hereon. This property is not located in a designated flood hazard area.

James R Freeland

James R. Freeland RLS & PE 4781

26046

17-B-49

5401-1-73

GCTO ----3 MR12 79
168

SOUTH CAROLINA REGISTERED LAND SURVEYOR NO. 4781 JAMES RALPH FREELAND

SEAL

STATE OF SOUTH CAROLINA
GREENVILLE COUNTY

PELHAM WOODS
SEC. I – LOT 39
PROPERTY OF
GEORGE CHRISTOPHER BELL
ADELLE LANFORD BELL

FREELAND & ASSOCIATES
Engineers • Land Surveyors
GREENVILLE, S. C.

SURVEY	ML
DRAWN	ML
CHECK	NBHF
SCALE	1" = 40'
DATE	3-6-79
DWG. NO.	79-2985