FILED
GREENVILLE CO. S. C.
MAY 28 1979

MICROFILMED

MAY 28 10 02 AM '79
DONNIE S. TANKERSLEY
R.M.C.

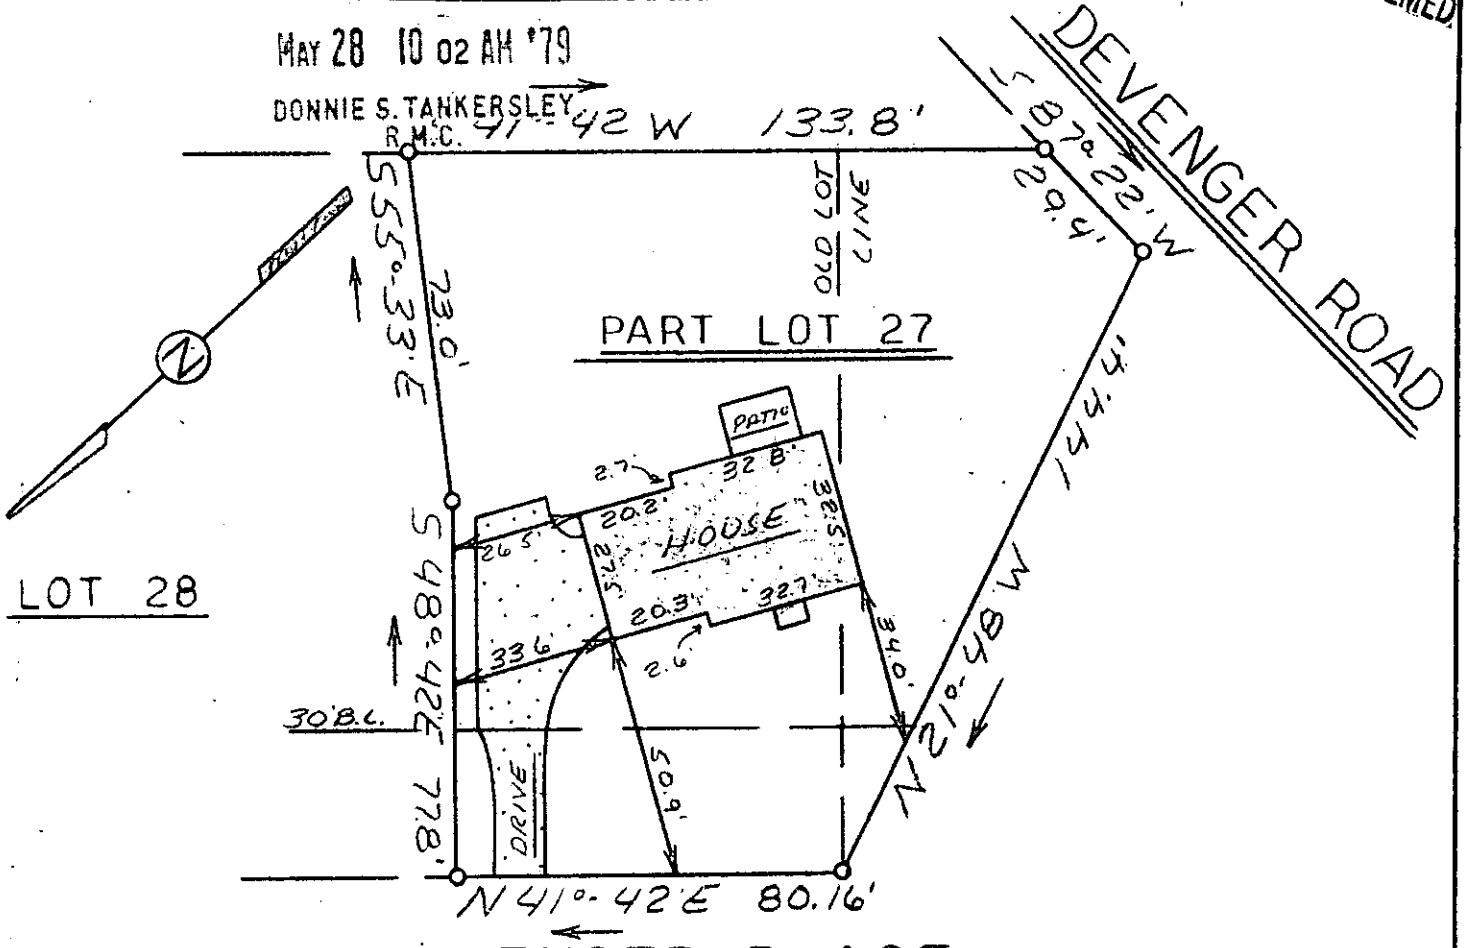

DEVENGER PLACE

This is to certify that on April 20, 1979, I surveyed the property shown on this plat known as Part Lot 27 on Plat of Devenger Place Section 1, recorded in the RMC Office of Greenville County in Plat Book 4X on Page 79, and that the property lines, walls, and buildings are as shown hereon; that the building located on said lot does not encroach or project on adjacent streets or property, and that no adjacent walls or buildings encroach or project on said premises, and that no utility lines cross this property except as shown hereon. This property is not located in a designated flood hazard area.

Note: 5' Drainage and utility easement along all side and rear lot lines.

James R. Freeland RLS & PE 4781

7-F 38 34898

SOUTH CAROLINA REGISTERED LAND SURVEYOR NO. 4781 JAMES RALPH FREELAND
SEAL

STATE OF SOUTH CAROLINA
GREENVILLE COUNTY

DEVENGER PLACE
SEC. 1 — PART LOT 27
PROPERTY OF
WILLIAM B. BEAN
&
LINDA M. BEAN

FREELAND & ASSOCIATES
Engineers • Land Surveyors
GREENVILLE, S. C.

SURVEY	JRF
DRAWN	MC
CHECK	FEL
SCALE	1" = 40'
DATE	4-14-79
DWG. NO.	79-3196

GCTC --- 1 MY28 79 1526 1.00CI