FILED
GREENVILLE CO. S.C.
JUN 4 1979
R/W
JUN 4 12 14 PM '79
DONNIE S. TANKERSLEY
R.M.C.
MICROFILMED

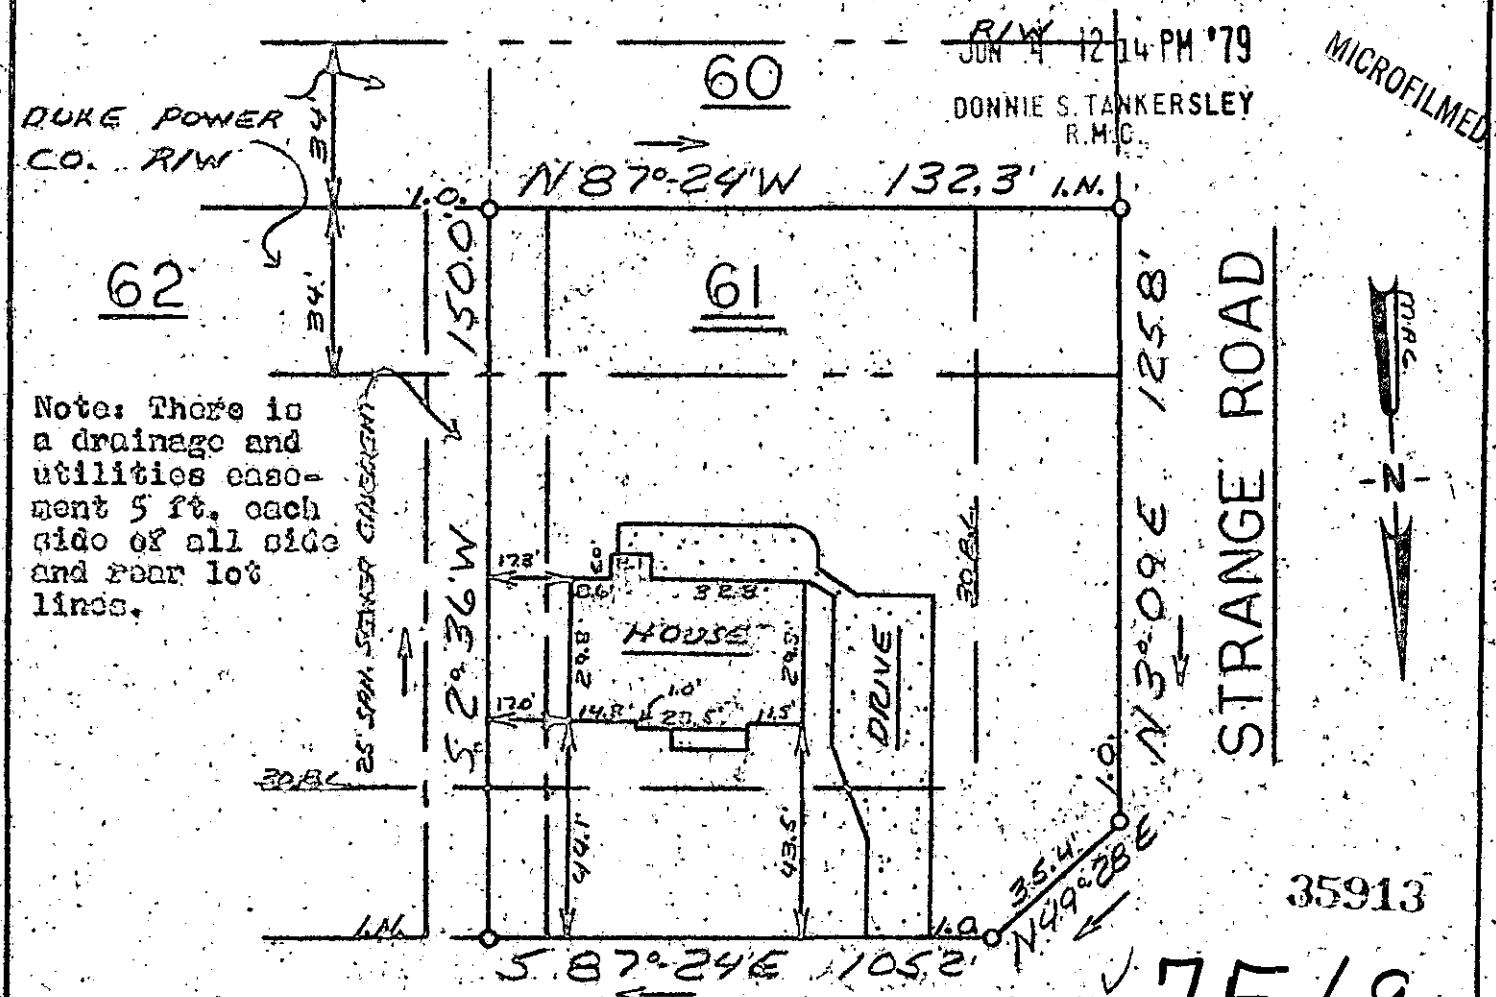

Note: There is a drainage and utilities easement 5 ft. each side of all side and rear lot lines.

35913

7F69

This is to certify that on May 18, 1979, I surveyed the property shown on this plat, known as Lot 61 on Plat of Gray Fox Run, recorded in the RMC Office of Greenville County in Plat Book 5P on Page 16, and that the property lines, walls and buildings are as shown hereon; that the building located on said lot does not encroach or project on adjacent streets or property, and that no adjacent walls or buildings encroach or project on said premises, and that no utility lines cross this property except as shown hereon. This property is not located in a designated flood hazard area.

1"=40' 40 0 40 80 scale feet

James R. Freeland
James R. Freeland RLS & PE 4781
538.14-1-61

SOUTH CAROLINA REGISTERED LAND SURVEYOR NO. 4781 JAMES RALPH FREELAND

SEAL

STATE OF SOUTH CAROLINA
GREENVILLE COUNTY

GRAY FOX RUN
SEC. 1 - LOT 61
PROPERTY OF
R. WAYNE POOLE
&
CATHERINE W. POOLE

FREELAND & ASSOCIATES
Engineers • Land Surveyors
GREENVILLE, S. C.

SURVEY	D.H.
DRAWN	M.C.
CHECK	M.C.
SCALE	1"=40'
DATE	5-18-79
DWG. NO.	79-3352

GCTO ------2 JN.4 79 683 1:00CI