AF 10505

FILED JUN 4 1979
GREENVILLE CO. S.C.
JUN 4 12 17 PM '79
DONNIE S. TANKERSLEY
R.M.C.

MICROFILMED

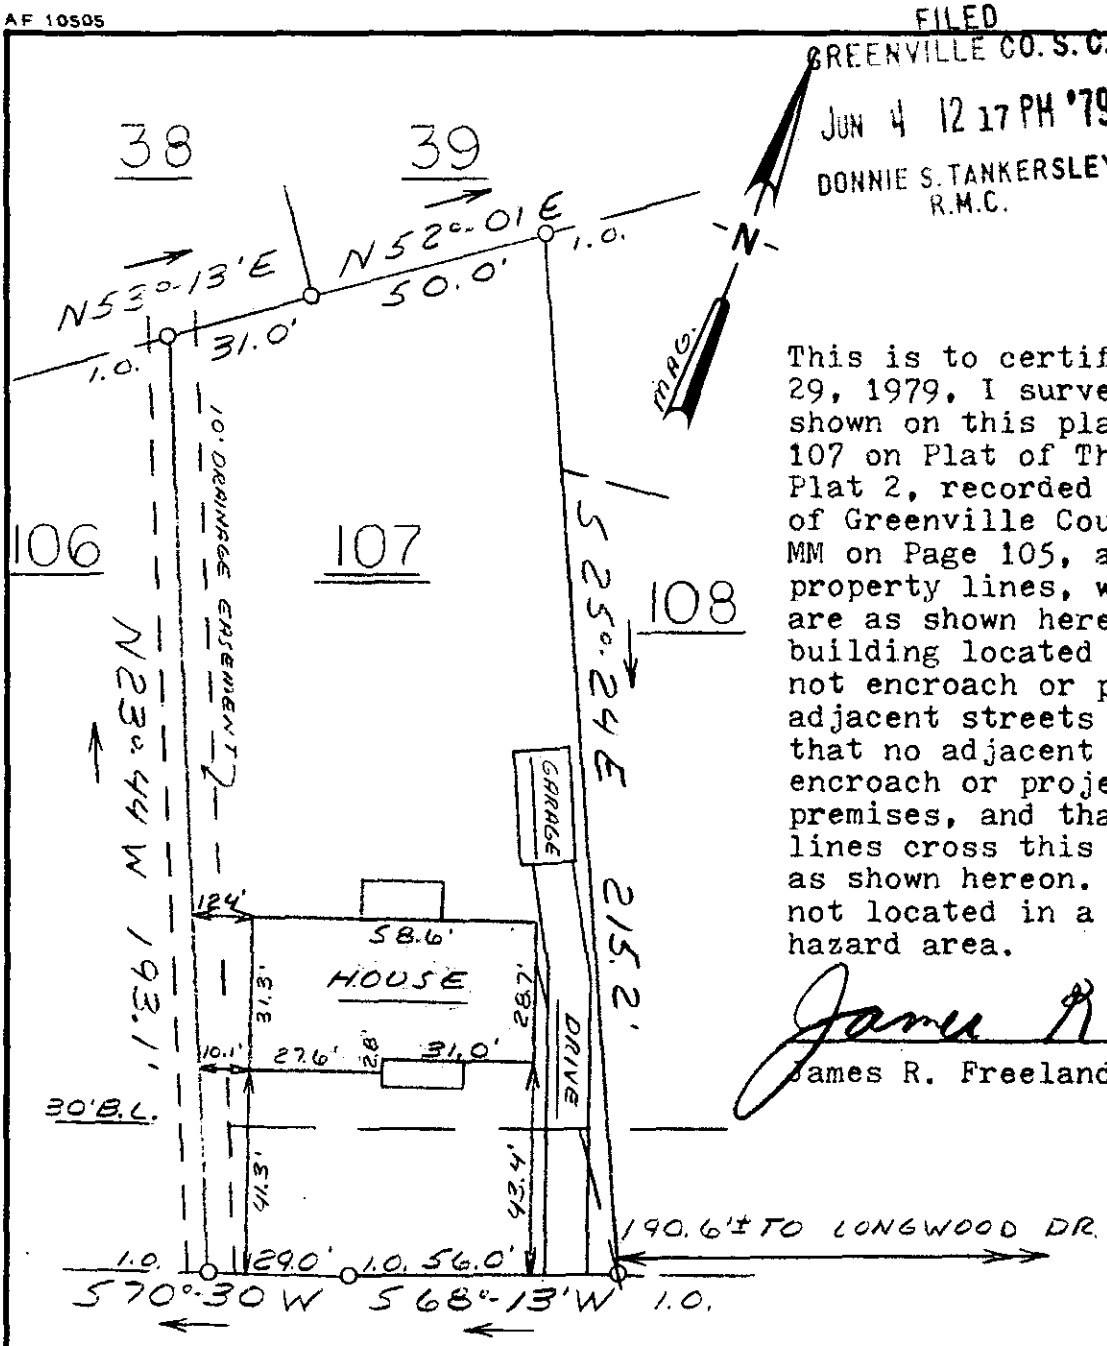

This is to certify that on May 29, 1979, I surveyed the property shown on this plat, known as Lot 107 on Plat of Thornwood Acres, Plat 2, recorded in the RMC Office of Greenville County in Plat Book MM on Page 105, and that the property lines, walls and buildings are as shown hereon; that the building located on said lot does not encroach or project on adjacent streets or property, and that no adjacent walls or buildings encroach or project on said premises, and that no utility lines cross this property except as shown hereon. This property is not located in a designated flood hazard area.

James R. Freeland

James R. Freeland RLS & PE 4781

35908

7F-70

1"=40 scale — 40 0 40 80 feet

P16.1-1-379

SOUTH CAROLINA REGISTERED LAND SURVEYOR NO. 4781 JAMES RALPH FREELAND

SEAL

STATE OF SOUTH CAROLINA
GREENVILLE COUNTY

THORNWOOD ACRES
PLAT 2 - LOT 107
PROPERTY OF
J. KEITH BROOKS
&
KERRY P. BROOKS

FREELAND & ASSOCIATES
Engineers • Land Surveyors
GREENVILLE, S.C.

SURVEY	S.P.
DRAWN	M.C.
CHECK	M.C.
SCALE	1" = 40'
DATE	5-30-79
DWG. NO.	79-3401

Sec to Comp 2 JUN 4 79 677

1.00C1