FILED
GREENVILLE CO. S. C.
JUN 8 11 38 AM '79
DONNIE S. TANKERSLEY
R.M.C.

10

MICROFILMED

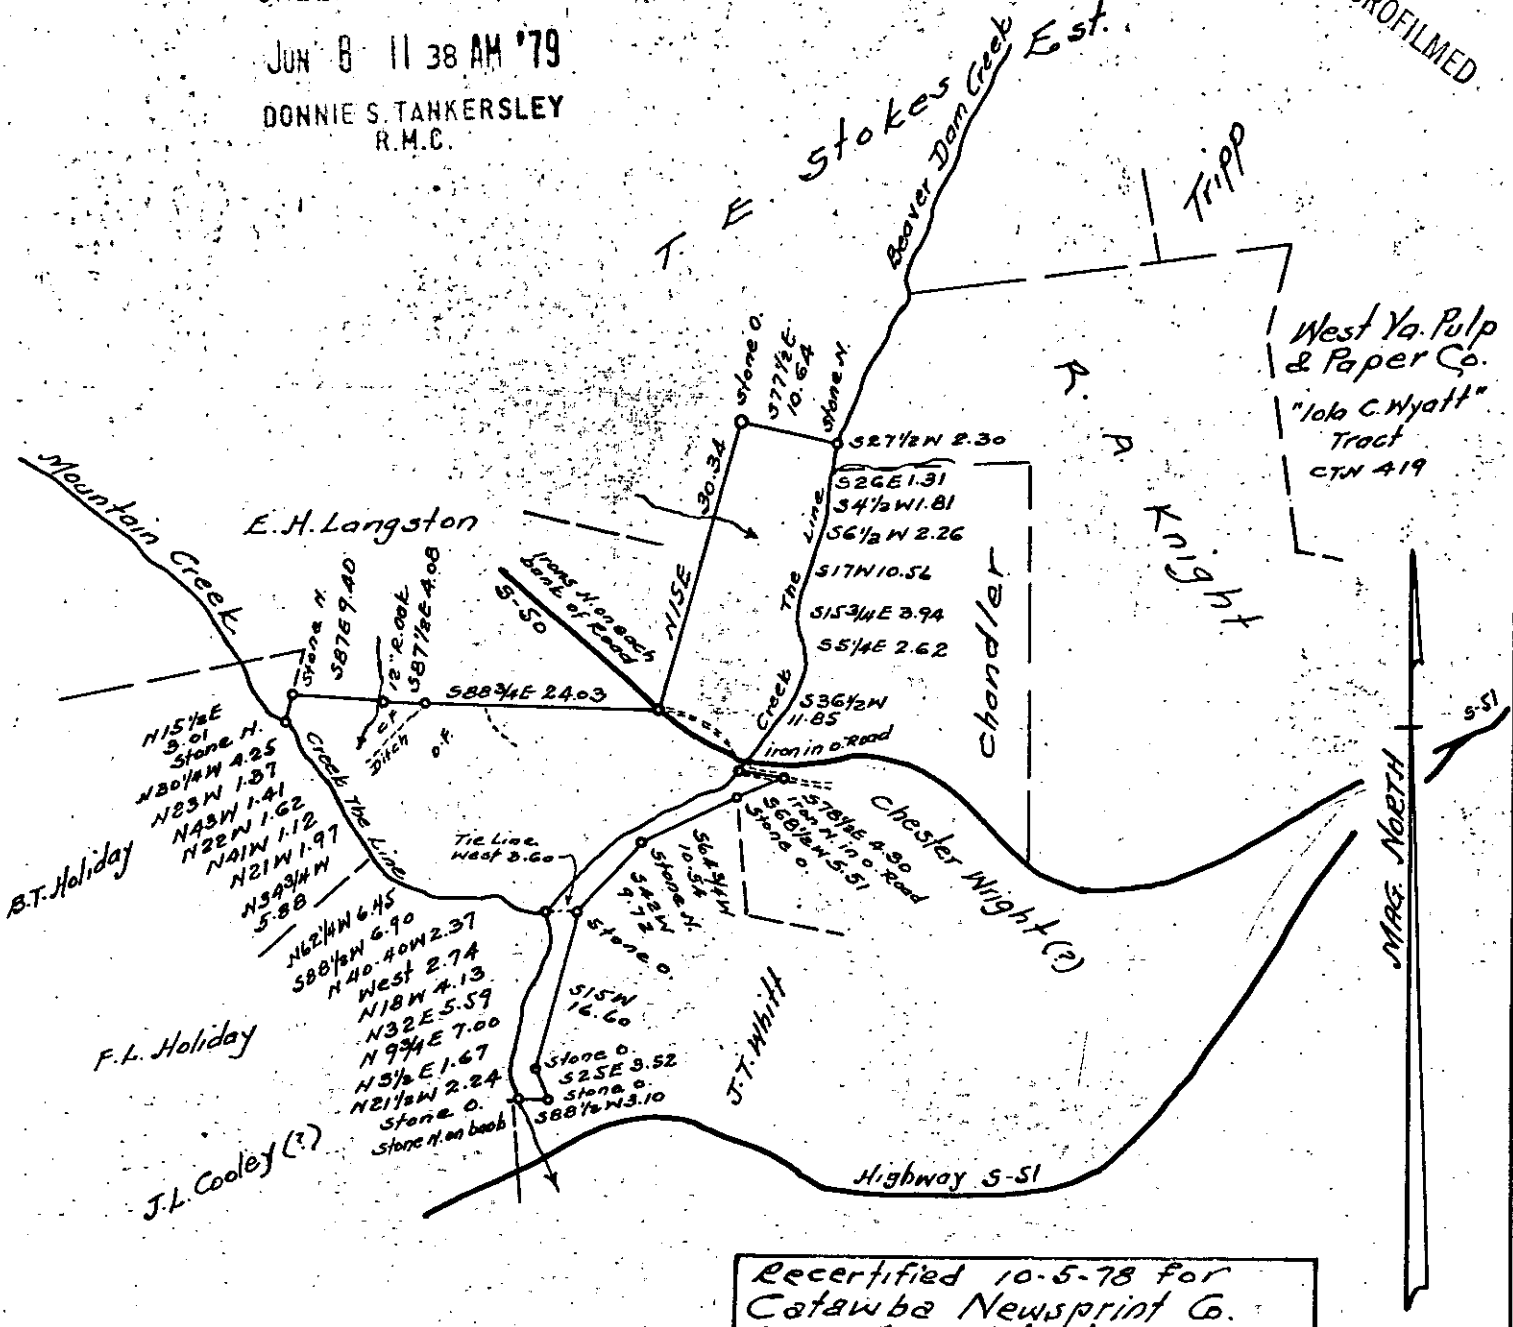

Recertified 10-5-78 for
Catawba Newsprint Co.
No. 2355 P. 10 W. H. Foster R.L.S. C.C.

7F-99

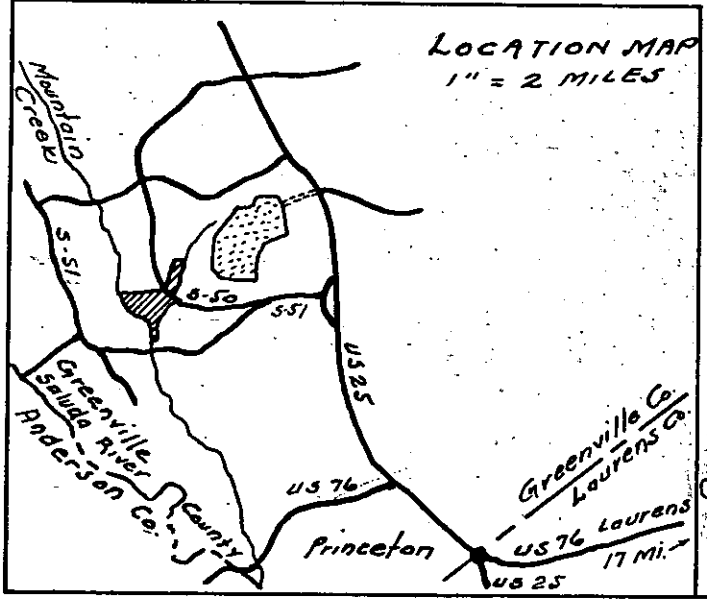

A PLAT
SHOWING A TRACT OF LAND OWNED BY THE
ESTATE OF J. E. KNIGHT
LOCATED IN DUNKLIN TP. GREENVILLE COUNTY, S.C.
CONTAINING 114 ACRES

36544

ABOUT TO BE CONVEYED TO
WEST VA. PULP & PAPER CO.

SCALE 1" = 20 CHAINS
SURVEYED JULY 22, 1958
BY W. H. Foster, R.L.S.

GCTO — 3 JUN 8 '79 — 1.00CI

PN 633