MICROFILMED

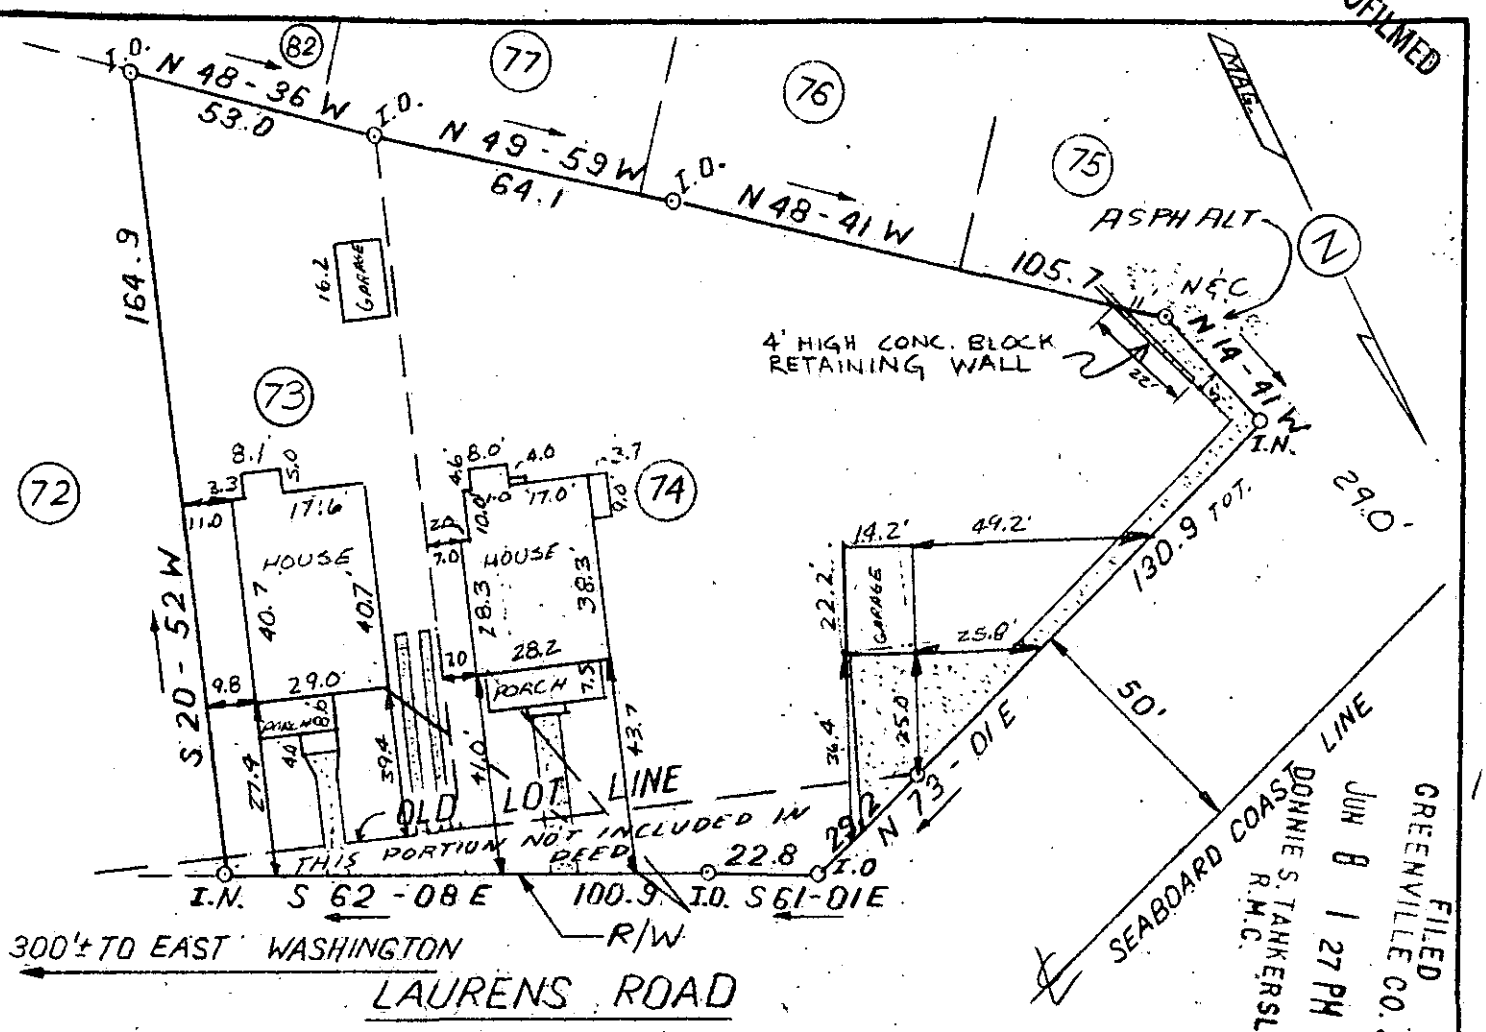

FILED
GREENVILLE CO. S.C.
JUN 8 1 27 PM '79
DONNIE S. TANKERSLEY
R.M.C.

This is to certify that on June 8, 1979, I surveyed the property shown on this plat, known as Lots 73 & 74 on Plat of East Park, recorded in the RMC Office of Greenville County in Plat Book A on Page 383, and that the property lines, walls and buildings are as shown hereon; that the building located on said lot does not encroach or project on adjacent streets or property, and that no adjacent walls or buildings encroach or project on said premises, and that no utility lines cross this property except as shown hereon. This property is not located in a designated flood hazard area.

36539 JUN 8 1979

James R. Freeland RLS & PE 4781

48-8-1 & 16 ✓ 7H-2

1" = 40' 40 0 40 80 scale feet

SOUTH CAROLINA REGISTERED LAND SURVEYOR NO. 4781 JAMES RALPH FREELAND

SEAL

STATE OF SOUTH CAROLINA
GREENVILLE COUNTY

EAST PARK
LOT 73 & 74
PROPERTY OF
FRED M. HALEY
&
AMANDA L. HALEY

FREELAND & ASSOCIATES
Engineers • Land Surveyors
GREENVILLE, S. C.

SURVEY	LT
DRAWN	B.R.
CHECK	MC
SCALE	1" = 40'
DATE	6-8-79
DWG. NO.	79-3472

8 7 6 5 4 3 2 1 1.00 A4 3156