AF 8429

MICROFILMED

FILED
GREENVILLE CO. S.C.
JUN 20 2 18 PM '79
DONNIE S. TANKERSLEY
R.M.C.

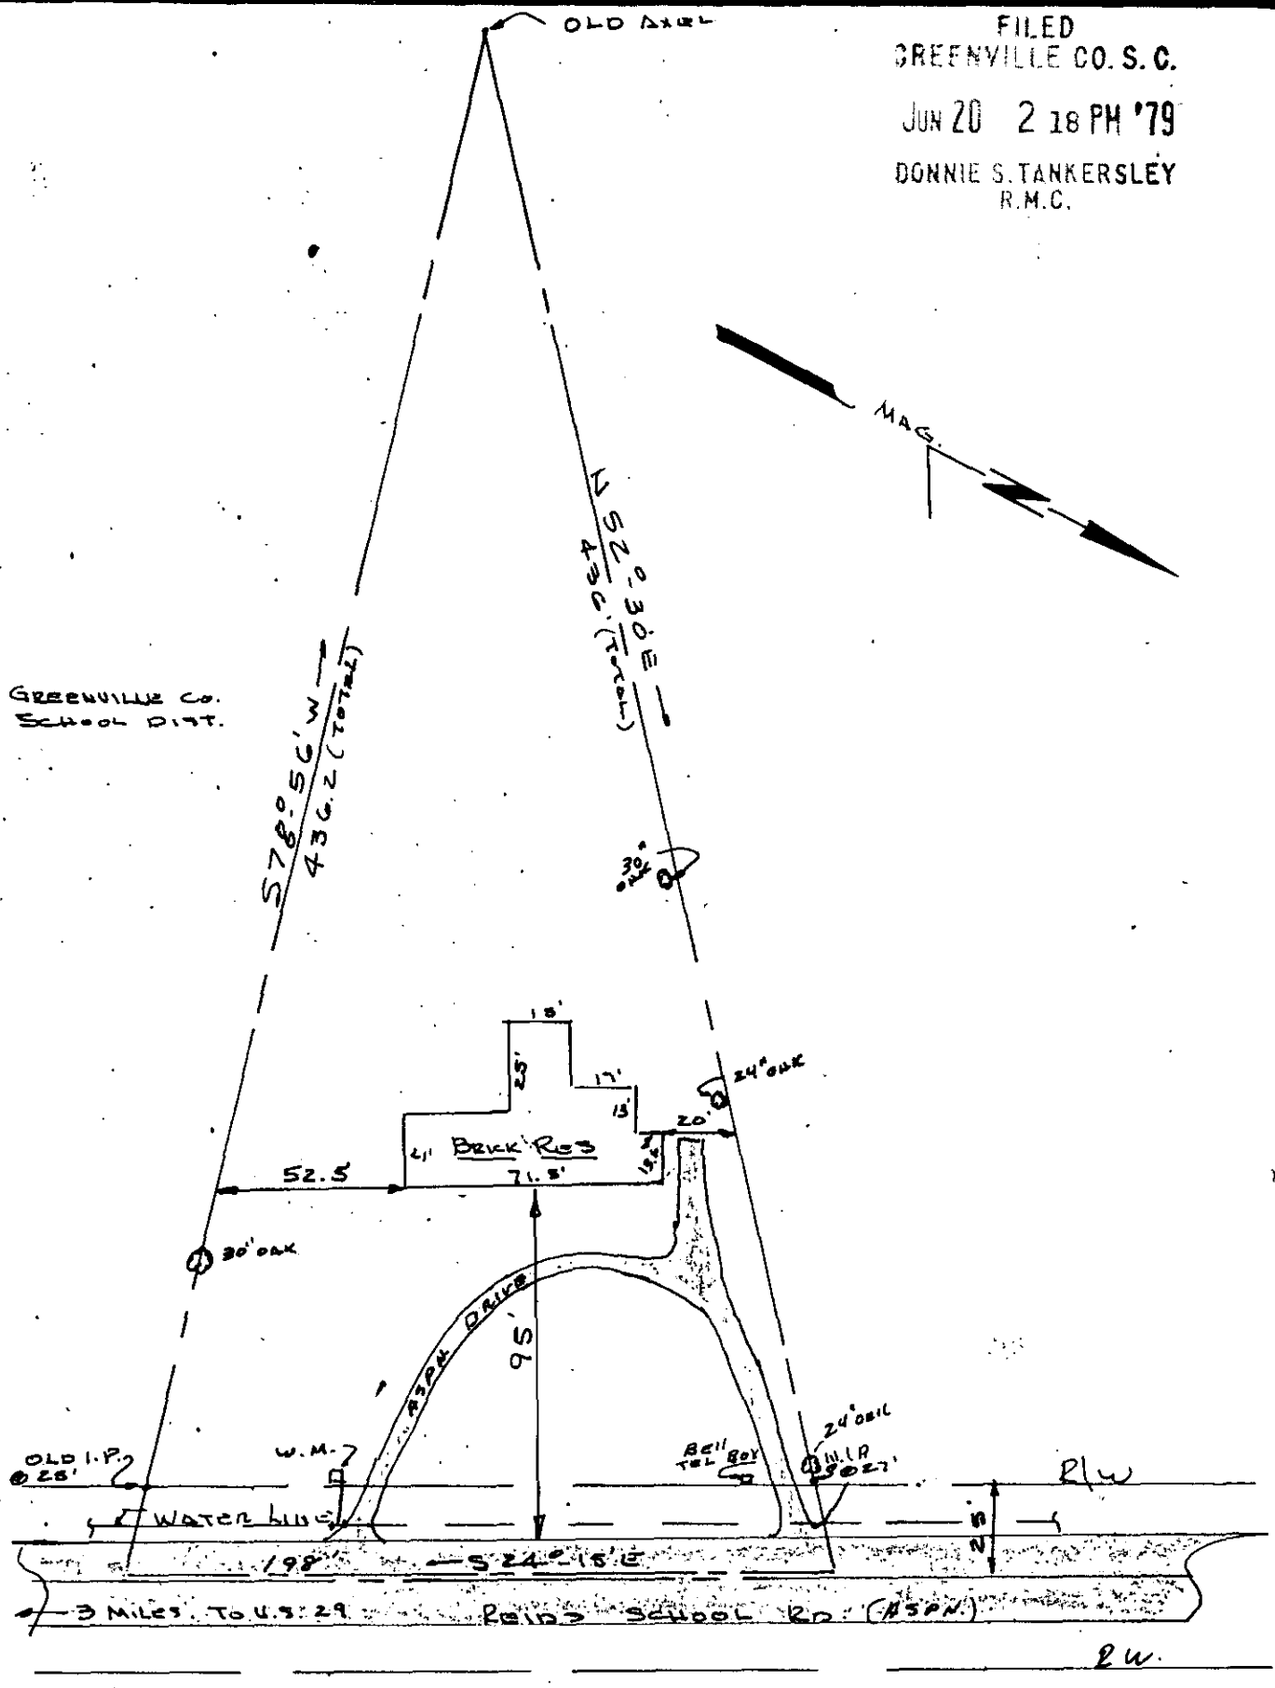

I CERTIFY THE ABOVE TRACT HAS BEEN SURVEYED AN IS AS SHOWN.

37788

JUN 20 1979

0 50 100 150

BAR SCALE

Kermit T. Gould

S.C. REG. NO 4035

7-H-40

Seal	PROPERTY OF PLEASANT VIEW BAPTIST CHURCH	Drawn By K.T.G.
		Checked By
		Scale 1" = 50'
		Date 5-16-79
	GOULD & ASSOC SURVEYORS TAYLORS, S.C.	File No.
		Dwg. No. 084 1.000I

GCTO ------2 JUN 20 79.