MICROFILMED

AF 10505

FILED
GREENVILLE CO. S. C.
JUL 24 10 26 AM '79
DONNIE S. TANKERSLEY
R.M.C.

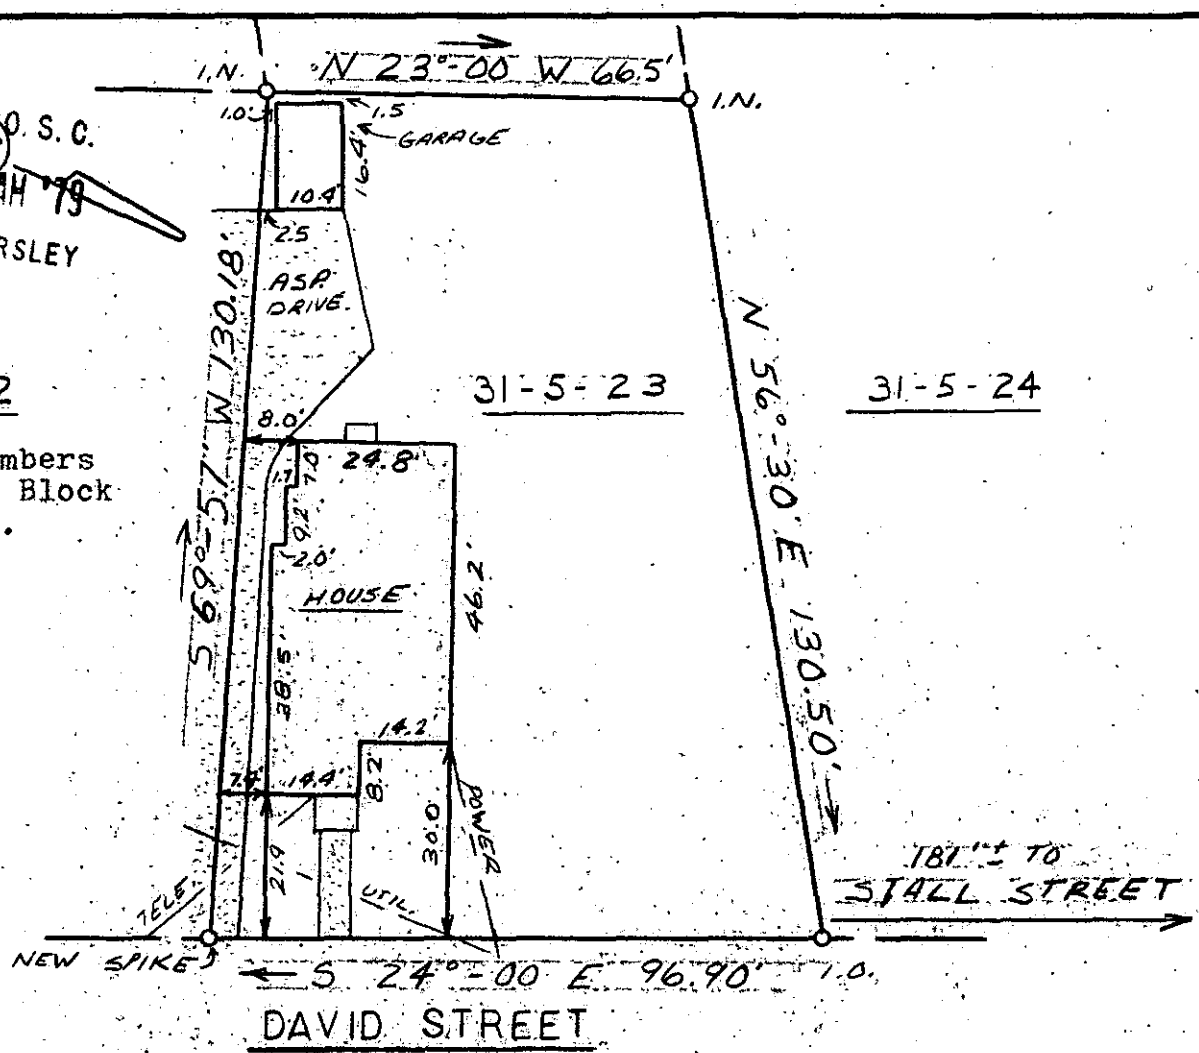

NOTE: Lot numbers refer to Tax Block Book Numbers.

This is to certify that on July 23, 1979, I surveyed the property shown on this plat, known as Property of Gordon E. Mann, recorded in the RMC Office of Greenville County in Deed Book 1014 On Page 751, and that the property lines, walls and buildings are as shown hereon; that the building located on said lot does not encroach or project on adjacent streets or property, and that no adjacent walls or buildings encroach or project on said premises, and that no utility lines cross this property except as shown hereon. This property is not located in a designated flood hazard area.

James R. Freeland

James R. Freeland RLS & PE 4781

30 0 30 60
Scale feet

7-5-84

JUL 24 1979

BL. BK. 31-5-23

SOUTH CAROLINA REGISTERED LAND SURVEYOR NO. 4781 JAMES RALPH FREELAND

SEAL

STATE OF SOUTH CAROLINA
GREENVILLE COUNTY

PROPERTY OF
GORDON E. MANN

2612

FREELAND & ASSOCIATES
Engineers • Land Surveyors
GREENVILLE, S.C.

SURVEY	D.C.H.
DRAWN	S.A.
CHECK	M.C.
SCALE	1" = 30'
DATE	7-23-79
DWG. NO.	79-3233