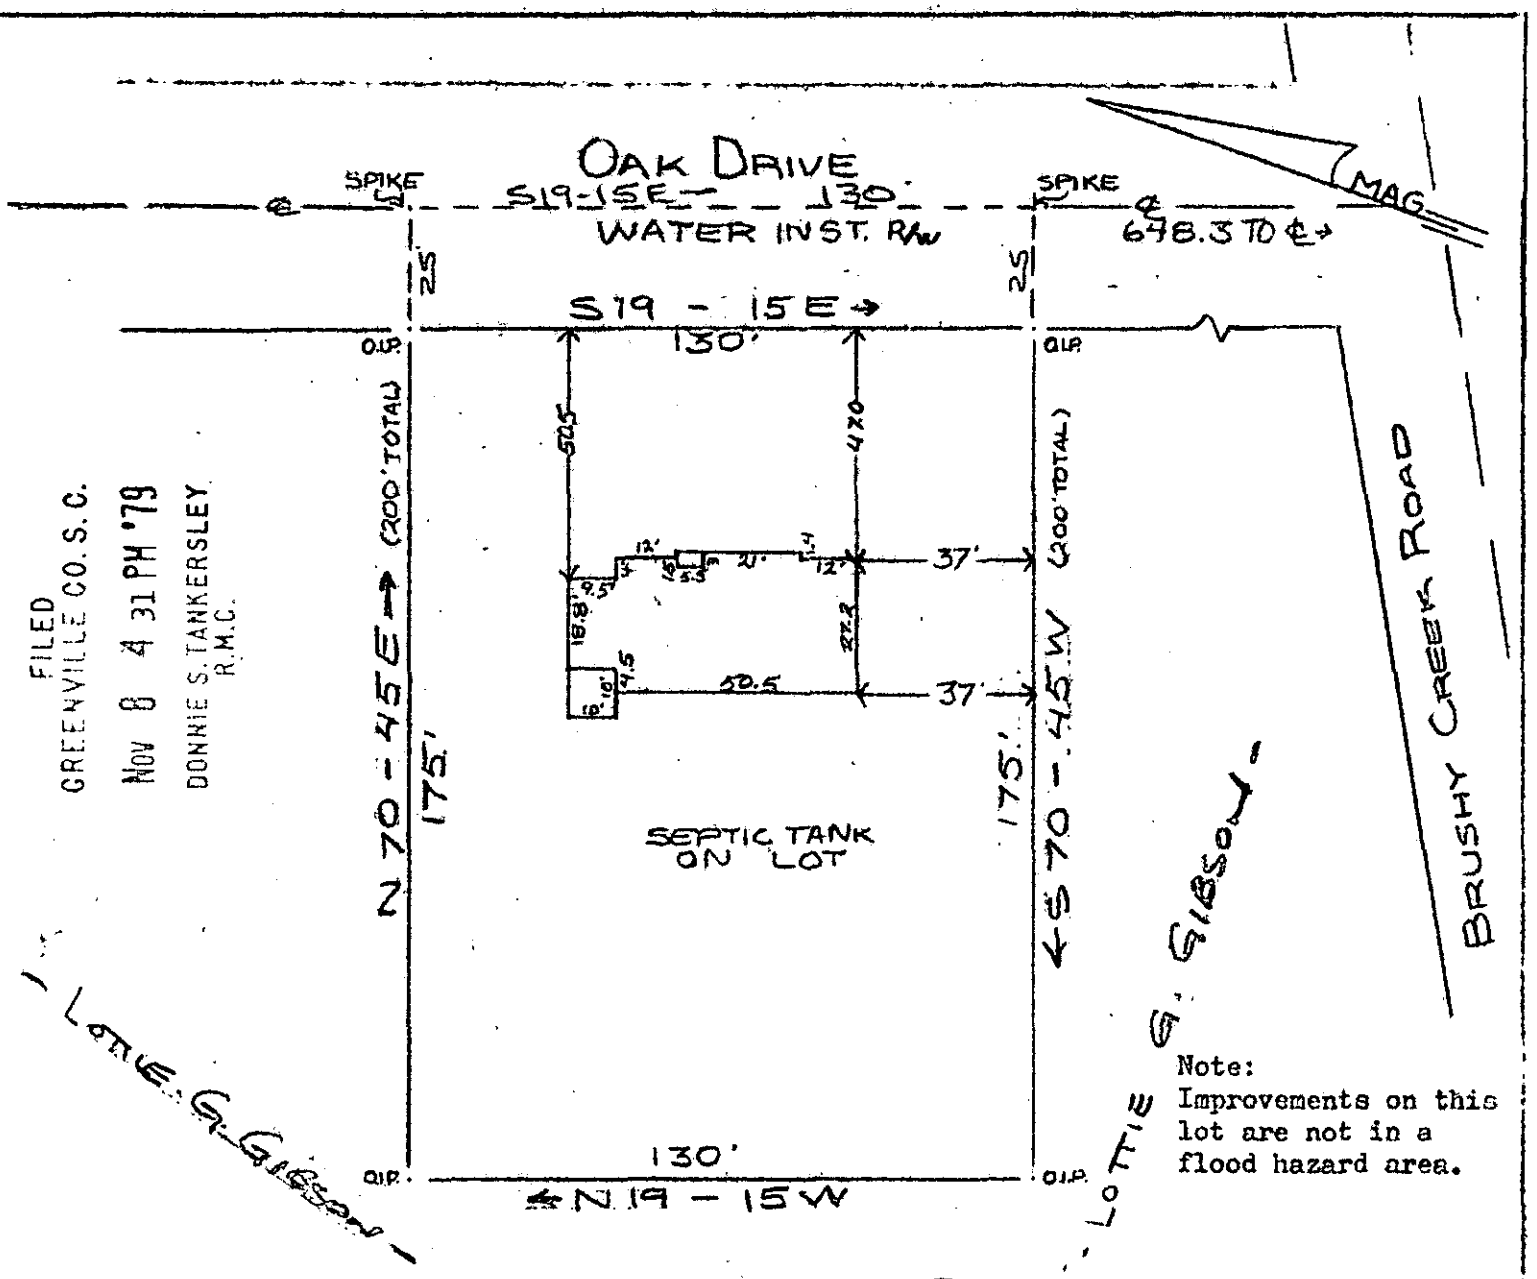

Note:
Improvements on this lot are not in a flood hazard area.

PROPERTY OF
DEBORAH G. McAFEE
NEAR GREENVILLE, S.C.
SCALE: 1" - 40' 2 NOV 1979

This is to certify that on the 2nd day of November, 1979, I surveyed the property shown on this plat, being known as PROPERTY OF DEBORAH G. McAFEE and recorded in the RMC Office Greenville County, S. C., in Plat Book at Page ; and that the property lines, walls and buildings are as shown hereon, and that the walls and buildings located on said lot do not encroach or project on adjacent street or property, and that no adjacent walls or buildings encroach or project on said premises, and no power lines cross this property except as shown hereon.

#15715 7-K-91

R. B. Bruce

R. B. Bruce, RLS #1952

NOV 8 1979

CAROLINA SURVEYING CO.
Greenville, S. C.

NOV 8 79

3.00CI