AF 10505

MICROFILMED

FILED
GREENVILLE, S.C.
Nov 9 4 51 PH '79
DONNIE S. TANKERSLEY
R.M.C.

This is to certify that on November 6, 1979, I surveyed the property shown on this plat, known as Pt. Lot 27 on plat of Cagle Park Block B, recorded in the RMC Office of Greenville County in Plat Book C on page 238, and that the property lines, walls and buildings are as shown hereon; that the building located on said lot does not encroach or project on adjacent streets or property, and that no adjacent walls or buildings encroach or project on said premises, and that no utility lines cross this property except as shown hereon. This property is not located in a designated flood hazard area.

James R. Freeland
James R. Freeland RLS & PE 4781

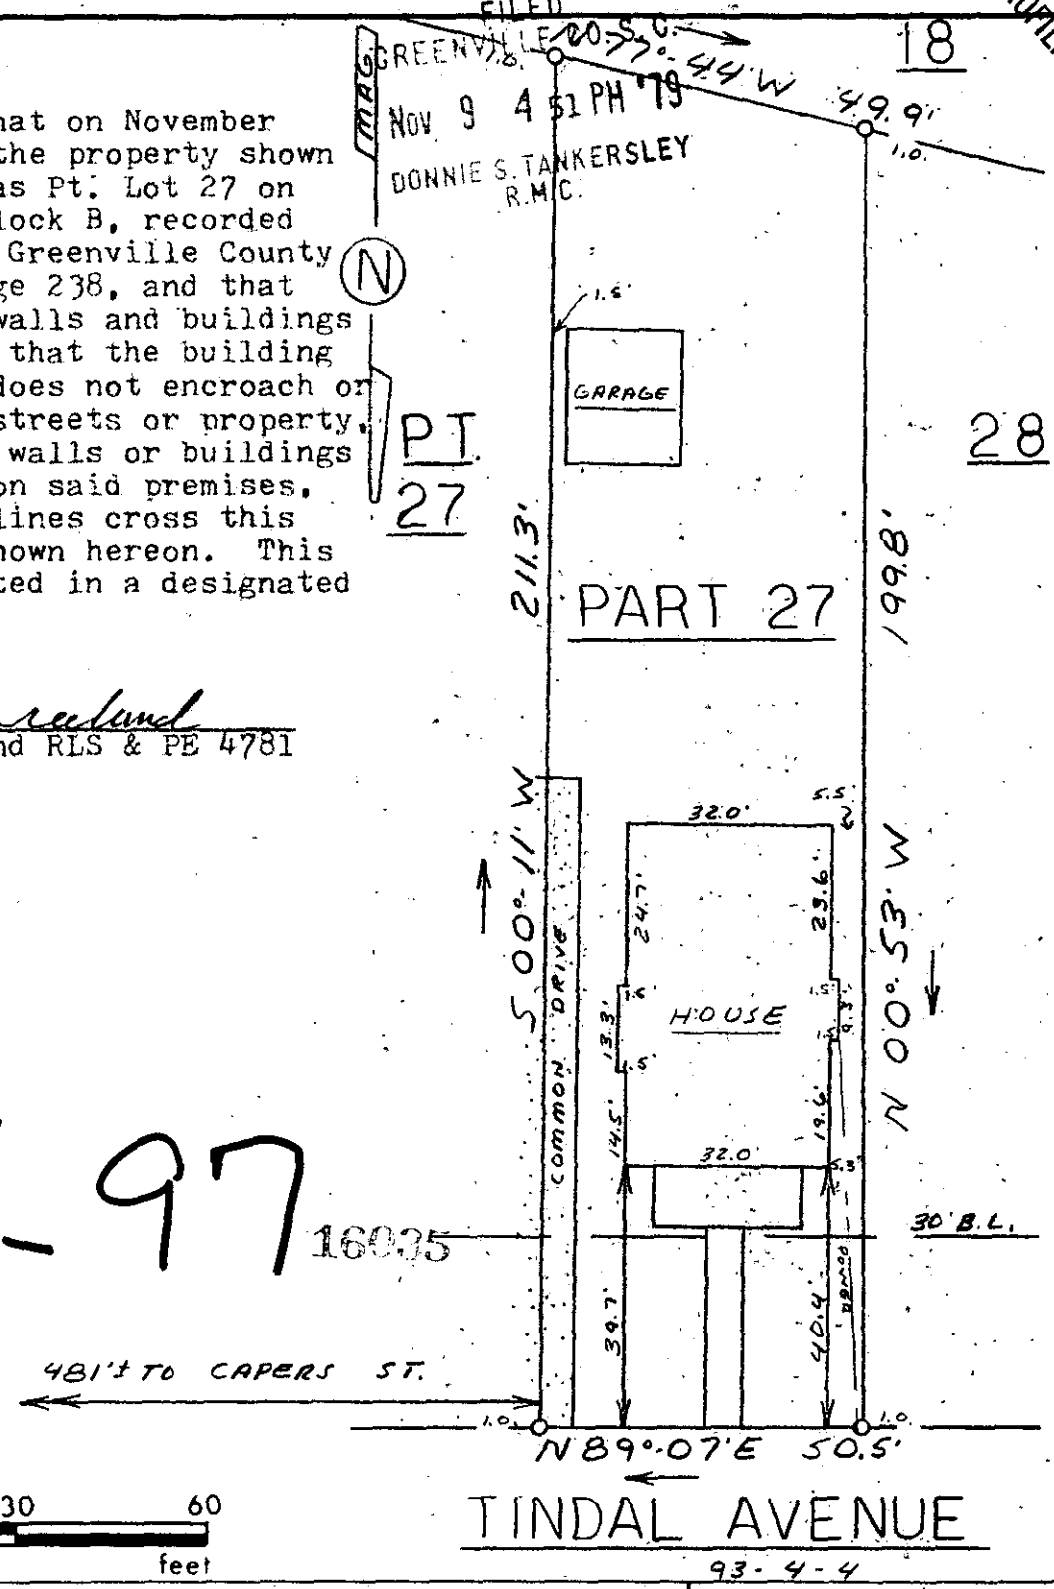

7K-97

16035

30 0 30 60
scale feet

SOUTH CAROLINA REGISTERED LAND SURVEYOR NO. 4781 JAMES RALPH FREELAND

SEAL

STATE OF SOUTH CAROLINA
GREENVILLE COUNTY

CAGLE PARK
BLOCK B-PT. LOT 27
PROPERTY OF
WILLIAM H. SMITH
SUSAN LAY SMITH

FREELAND & ASSOCIATES
Engineers • Land Surveyors
GREENVILLE, S.C.

SURVEY	D.H.
DRAWN	M.C.
CHECK	M.C.
SCALE	1" = 30'
DATE	11-6-79
DWG. NO.	79-4379

GCTO ------2 NO 9 79 11 79 3.00CI