FILED
GREENVILLE CO. S.C.
AUG 31 12 20 PM '79
DONNIE S. TANKERSLEY
R.M.C.

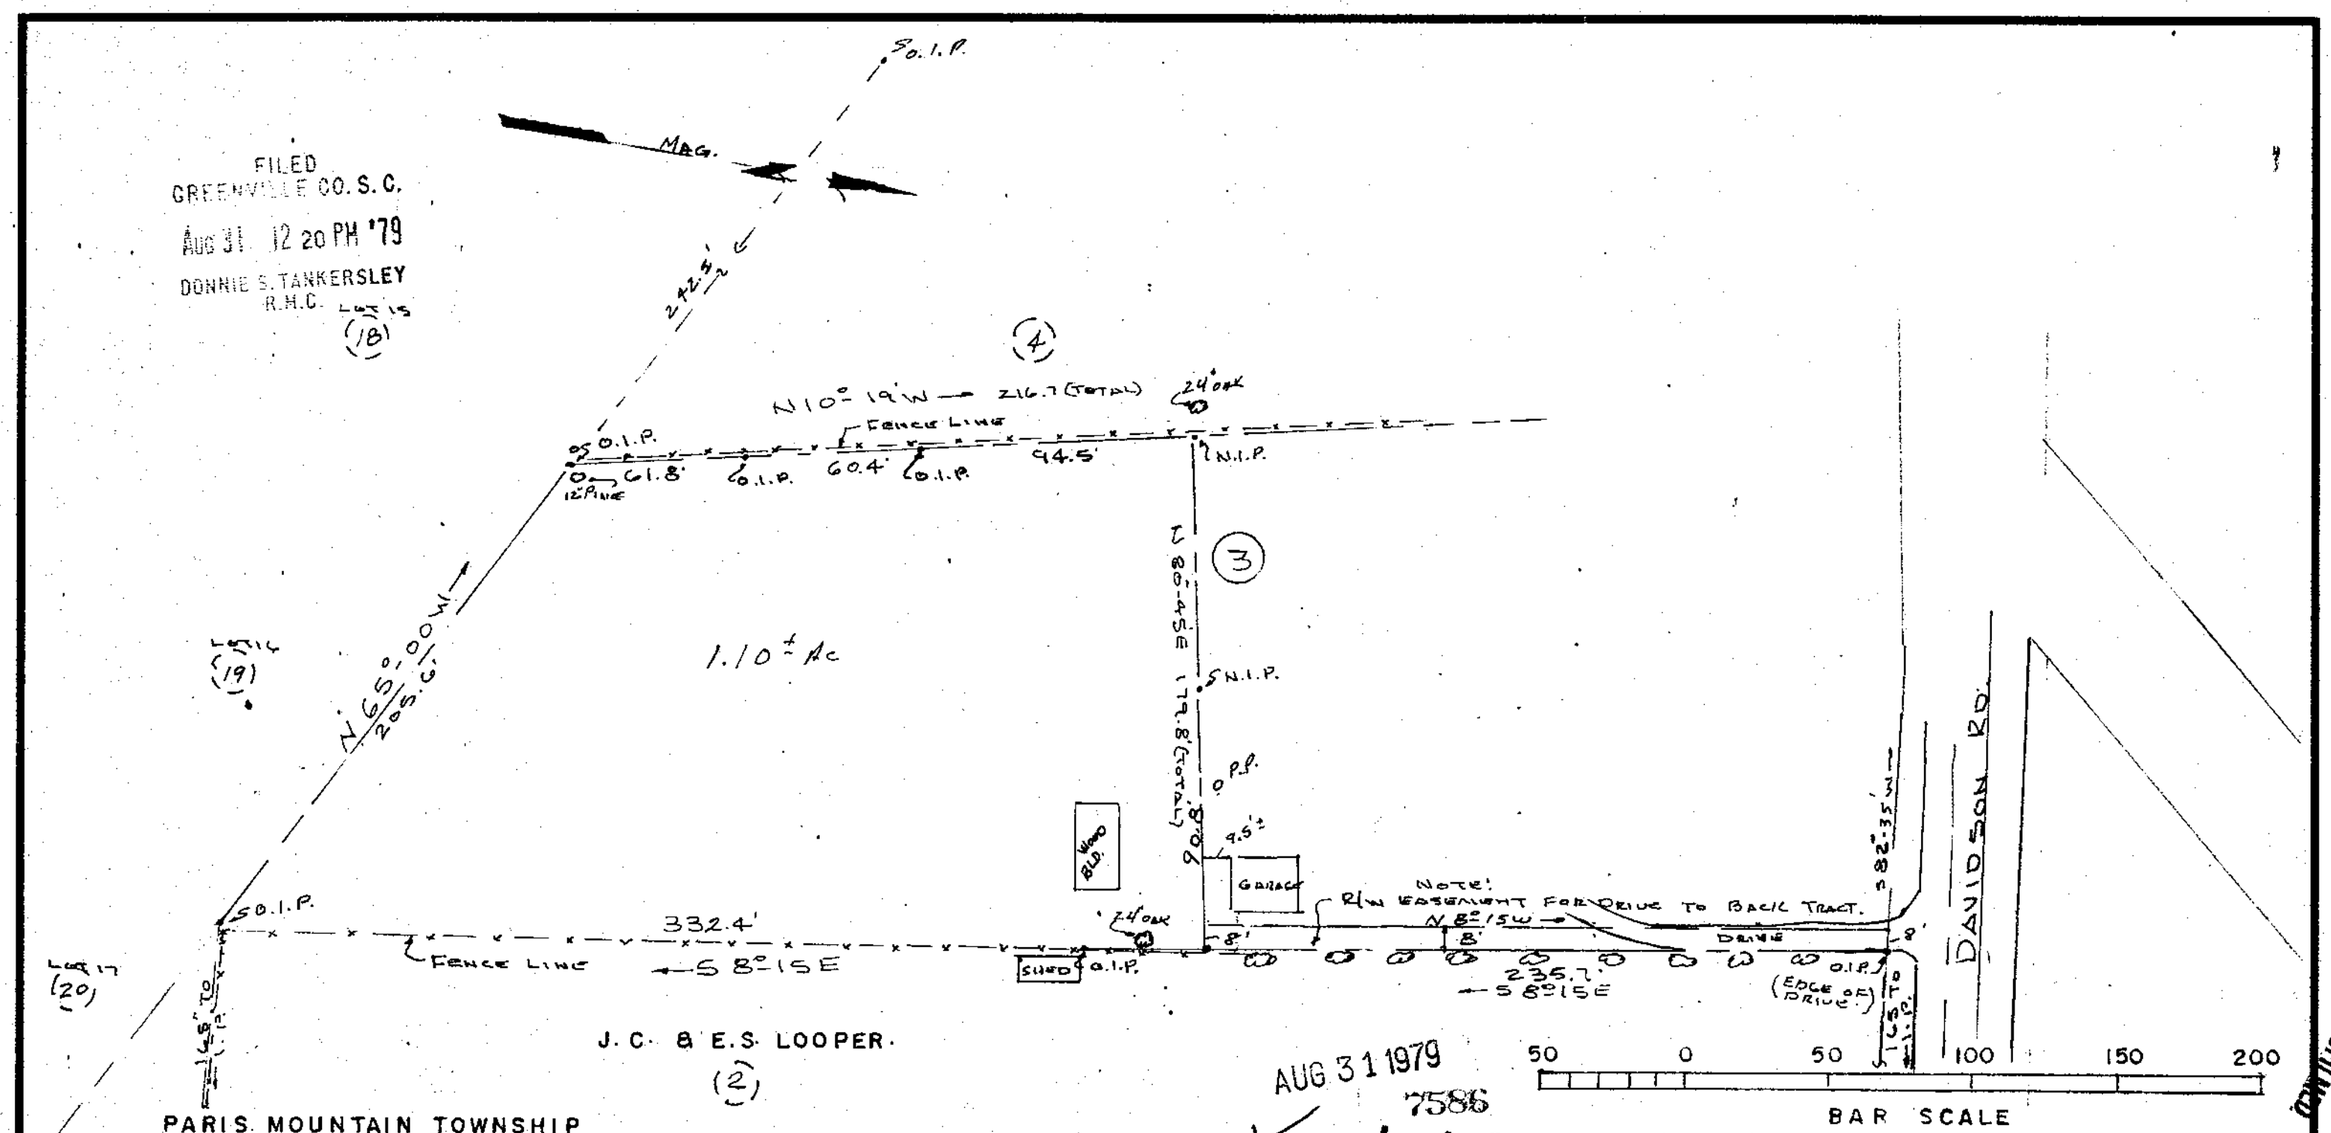

AUG 31 1979
7586
7-4-65

PARIS MOUNTAIN TOWNSHIP
GREENVILLE COUNTY
GREENVILLE, S.C.

REF. DEED BK 1021 PG. 260 (BAUMAN)
DEED BK. 540 PG. 491 (LOOPER)
BLK. BK. SH. 448-2-3

SOUTH CAROLINA REGISTERED LAND SURVEYOR

I CERTIFY THE ABOVE TRACT HAS BEEN SURVEYED AND IS AS SHOWN.
Kermit T. Gould
S.C. REG. NO. 4035

THE ABOVE IS A PORTION OF THE BAUMAN TRACT.

PROPERTY OF
JESSE C. & ESTELLE S. LOOPER

SCALE: 1" = 50'	APPROVED BY:	DRAWN BY K.T.G.
DATE: 8/15/79		REVISED

GOULD & ASSOC.
SURVEYORS
TAYLORS, S. C.

DRAWING NUMBER

MICROFILMED

5 8 95 AG 31 E 5.00 A4