AF 10505

FILED
GREENVILLE CO. S.C.
SEP 7 11 09 AM '79
DONNIE S. TANKERSLEY
R.M.C.

MICROFILMED

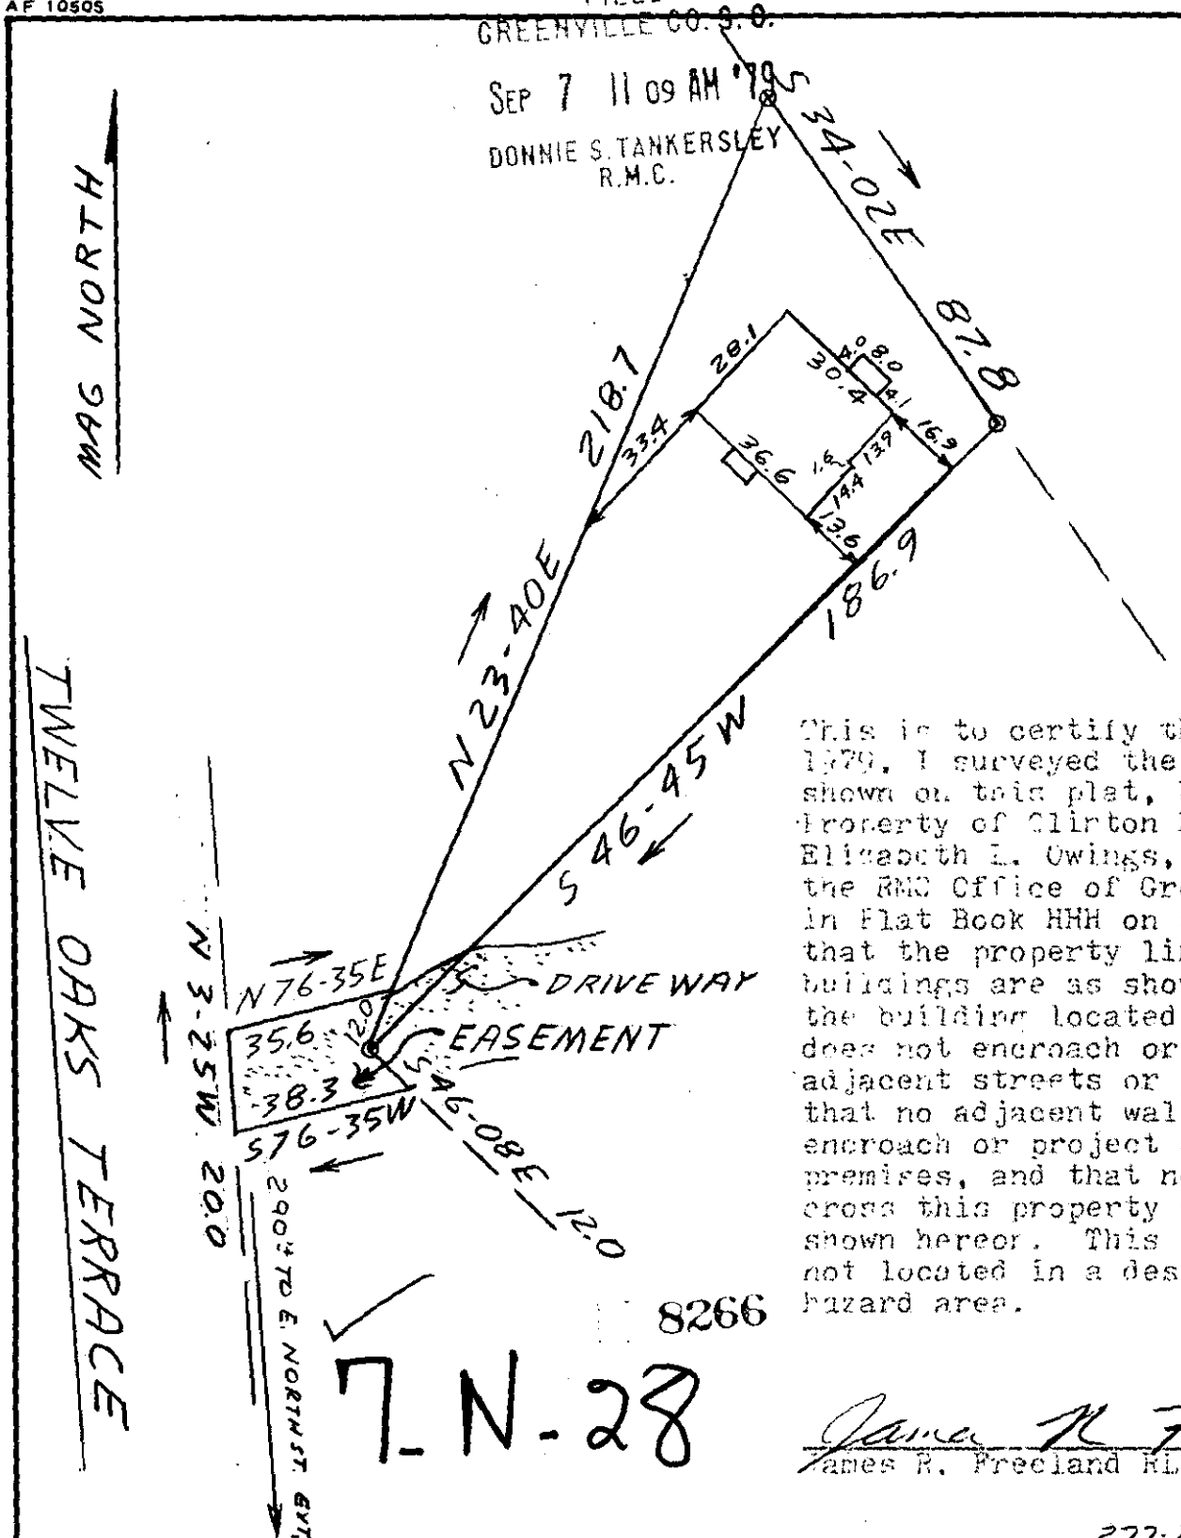

This is to certify that on Aug. 27, 1979, I surveyed the property shown on this plat, known as Property of Clinton B. and Elizabeth L. Owings, recorded in the RMC Office of Greenville County in Plat Book HHH on page 21, and that the property lines, walls and buildings are as shown hereon; that the building located on said lot does not encroach or project on adjacent streets or property, and that no adjacent walls or buildings encroach or project on said premises, and that no utility lines cross this property except as shown hereon. This property is not located in a designated flood hazard area.

8266

7-N-28

James R. Freeland
James R. Freeland RLS & PE 4781

277-2-5.1

CAROLINA REGISTERED LAND SURVEYOR NO. 4781 JAMES RALPH FREELAND

SEAL

STATE OF SOUTH CAROLINA
GREENVILLE COUNTY

PROPERTY OF
CLINTON B. OWINGS &
ELIZABETH L. OWINGS

FREELAND & ASSOCIATES
Engineers • Land Surveyors
GREENVILLE, S.C.

SURVEY	V.B.
DRAWN	JRF
CHECK	M.C.
SCALE	1" = 40'
DATE	8-29-79
DWG. NO.	79-3938