AF 10505

MICROFILMED

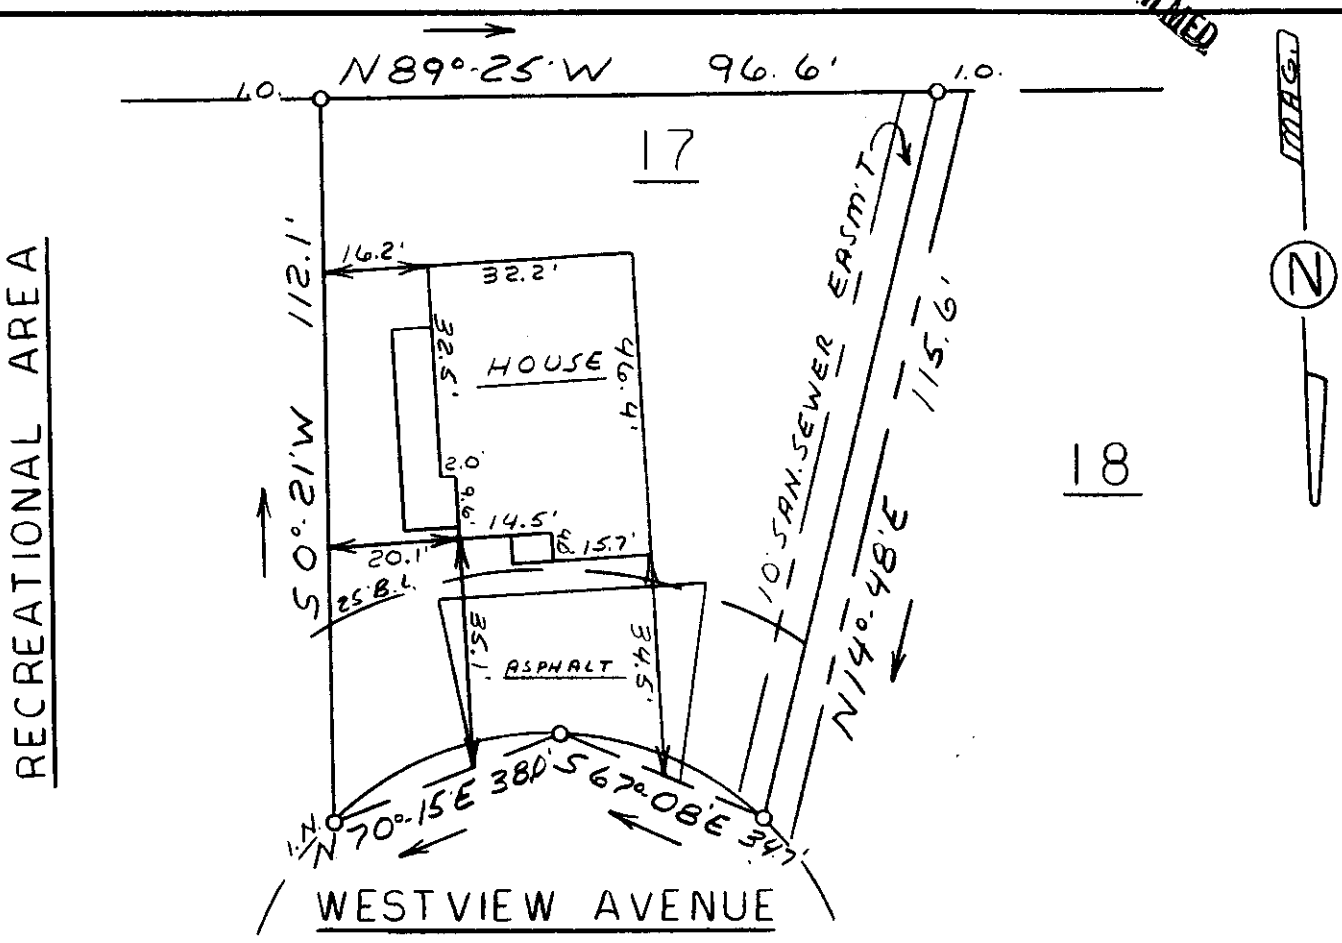

This is to certify that on September 4, 1979, I surveyed the property shown on this plat, known as Lot 17 on plat of Lost Valley Sec. 2, recorded in the RMC Office of Greenville County in Plat Book 5F on page 36, and that the property lines, walls and buildings are as shown hereon; that the building located on said lot does not encroach or project on adjacent streets or property, and that no adjacent walls or buildings encroach or project on said premises, and that no utility lines cross this property except as shown hereon. This property is located in a designated flood hazard area.

5' drainage and utility easement each side of all side and rear lot lines.

James R. Freeland

James F. Freeland RLS & PE 4781

9082

7-N-49

SEP 14 1979

SEP 14 4 25 PM '79
DONNIE S. TANKERSLEY
R.M.C.

FILED
GREENVILLE CO. S.C.

GCHO 5-3 SE14 79

180-3-62

30 0 30 60
scale feet

SOUTH CAROLINA REGISTERED LAND SURVEYOR NO. 4781 JAMES RALPH FREELAND

SEAL

STATE OF SOUTH CAROLINA
GREENVILLE COUNTY

LOST VALLEY
SEC. 2 – LOT 17
PROPERTY OF
JOHN O. ALLEN, JR.
SUSAN L. ALLEN

FREELAND & ASSOCIATES
Engineers • Land Surveyors
GREENVILLE, S.C.

SURVEY	L. T.
DRAWN	M. C.
CHECK	M. C.
SCALE	1" = 30'
DATE	9-4-79
DWG. NO.	79-3983