FILED
GREENVILLE CO. S.C.
SEP 17 4 44 PM '79
DONNIE S. TANKERSLEY
R.M.C.

MICROFILMED

AF 105

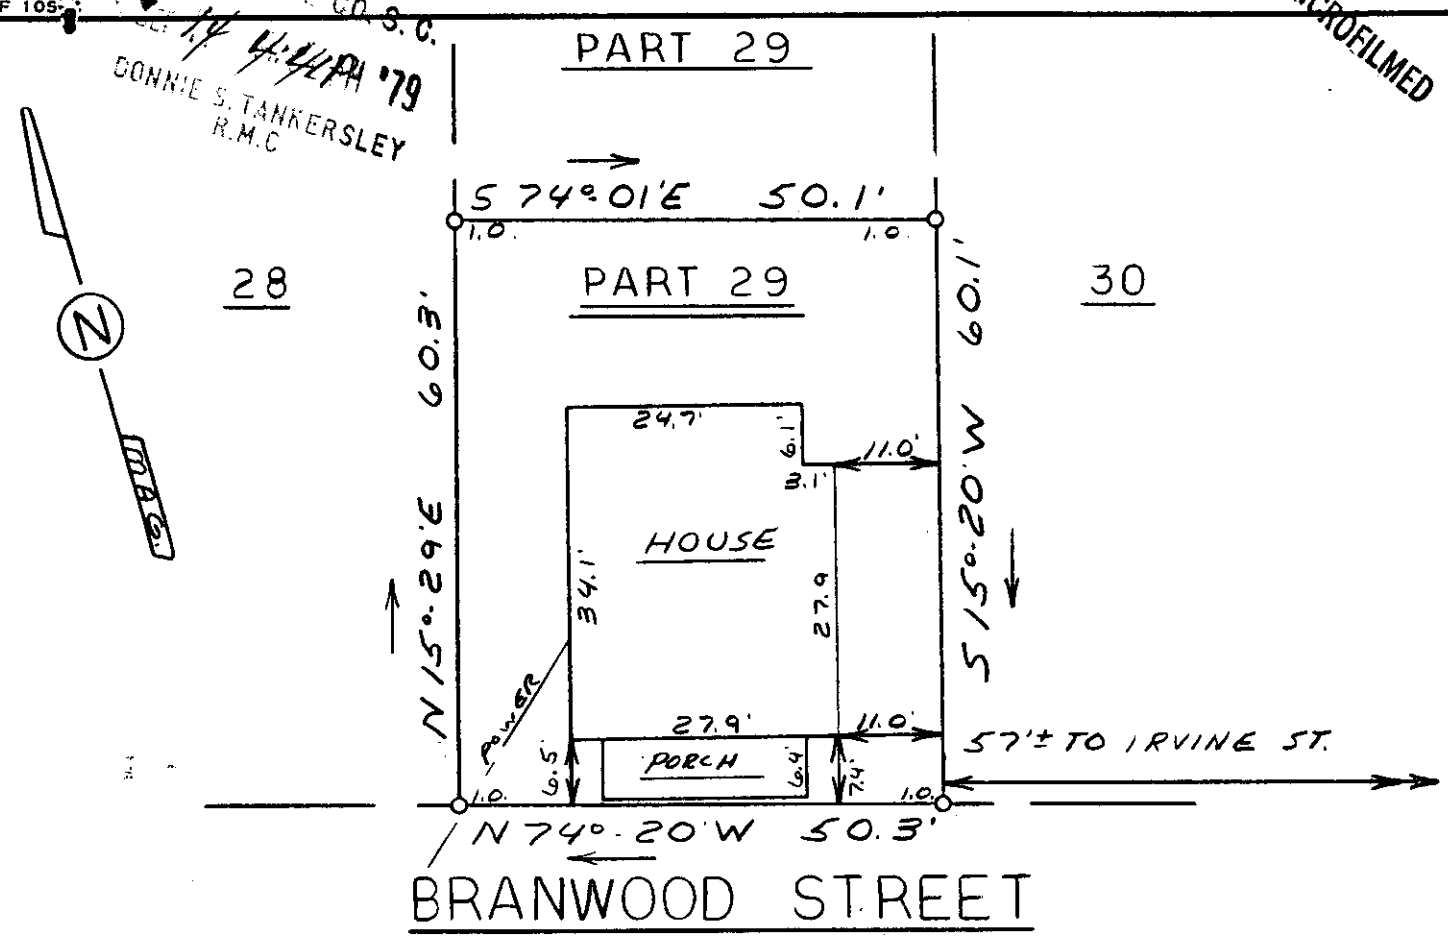

This is to certify that on September 11, 1979, I surveyed the property shown on this plat, known as Lot 29 on plat of W.H. Irvine, recorded in the RMC Office of Greenville County in Plat Book G on page 15, and that the property lines, walls and buildings are as shown hereon; that the building located on said lot does not encroach or project on adjacent streets or property, and that no adjacent walls or buildings encroach or project on said premises, and that no utility lines cross this property except as shown hereon. This property is not located in a designated flood hazard area.

James R. Freeland
James R. Freeland RLS & PE 4781

7-N-51

9125

120-2-9.1

20 0 20 40
scale feet

SOUTH CAROLINA REGISTERED LAND SURVEYOR NO. 4781 JAMES RALPH FREELAND

SEAL

STATE OF SOUTH CAROLINA
GREENVILLE COUNTY

W.H. IRVINE PROPERTY
PART LOT 29
PROPERTY OF
BILLY JOE WILLIAMS

FREELAND & ASSOCIATES
Engineers • Land Surveyors
GREENVILLE, S.C.

SURVEY	E.R.
DRAWN	M.C.
CHECK	M.C.
SCALE	1" = 20'
DATE	9-11-79
DWG. NO.	79-4030

GCTO ------2 SE17 79 1201 3.00CI