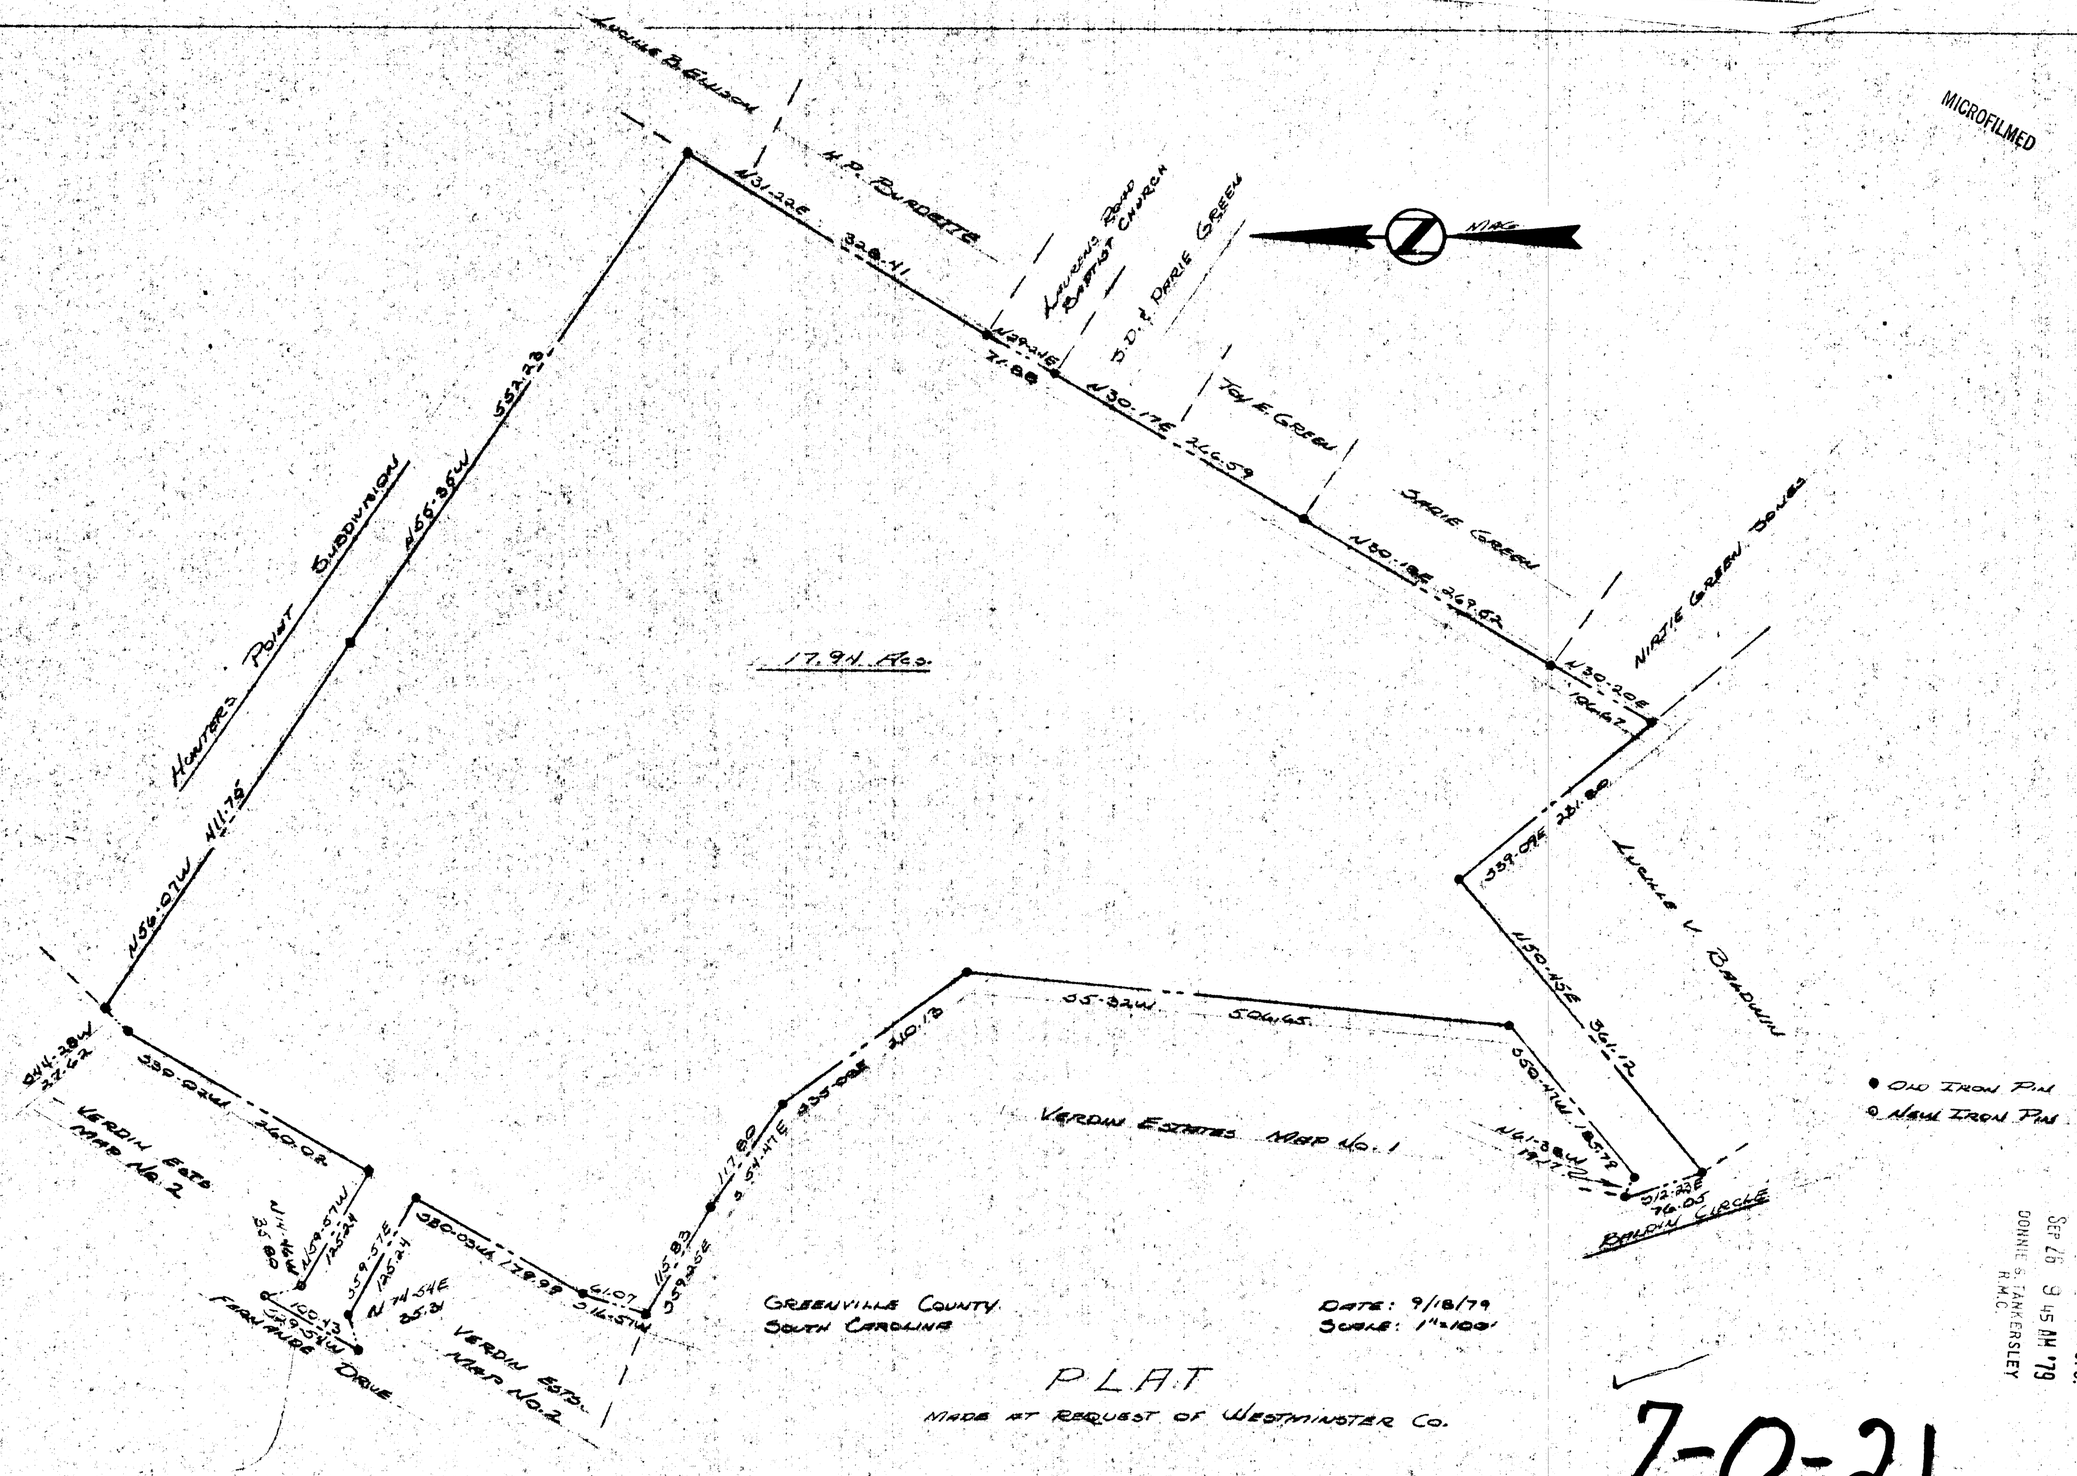

MICROFILMED
LUCILLE B. ELLISON
H.P. BURDETTE
LAURENS ROAD BAPTIST CHURCH
S.D. & PARIE GREEN
TOY E. GREEN
SARIE GREEN
NIRTIE GREEN JONES
LUCILLE V. BALDWIN
BALDWIN CIRCLE
HUNTERS POINT SUBDIVISION
17.94 Acs.
VERDIN ESTATES MAP No. 1
VERDIN ESTS. MAP No. 2
VERDIN ESTS. MAP No. 2
FERNANDE DRIVE
N31-22E 328.41
N29-24E 71.88
N30-17E 266.59
N30-18E 269.52
N30-20E 106.67
S39-09E 231.80
N50-45E 361.12
S50-47W 185.78
N61-38W 19.17
S12-23E 76.05
S5-32W 506.65
S35-08E 210.13
S54-47E 117.80
S59-25E 115.83
S16-57W 61.07
S80-03W 179.99
N74-54E 35.31
S59-57E 125.24
N59-57W 125.24
N14-46W 35.80
S44-28W 27.62
S30-02W 260.02
N56-07W 411.75
N55-35W 552.23
GREENVILLE COUNTY
SOUTH CAROLINA
DATE: 9/18/79
SCALE: 1"=100'
PLAT
MADE AT REQUEST OF WESTMINSTER CO.
HEANER ENG CO, INC
GREENWOOD, S.C.
OLD IRON PIN
NEW IRON PIN
7-0-21
10439
SEP 26 1979
SOUTH CAROLINA REGISTERED LAND SURVEYOR 6571 MITCHELL L. BAKER
I CERTIFY THAT THIS PLAT WAS MADE UNDER MY SUPERVISION AND TO THE BEST OF MY KNOWLEDGE IS CORRECT.
HEANER ENGINEERING CO., INC.
BY Mitchell L. Baker
REGISTERED LAND SURVEYOR
6571 9-18-79
SC REG. NO. DATE
FILED
GREENVILLE CO. S.C.
SEP 26 9 45 AM '79
DONNIE S. TANKERSLEY
R.M.C.