AF 10755B

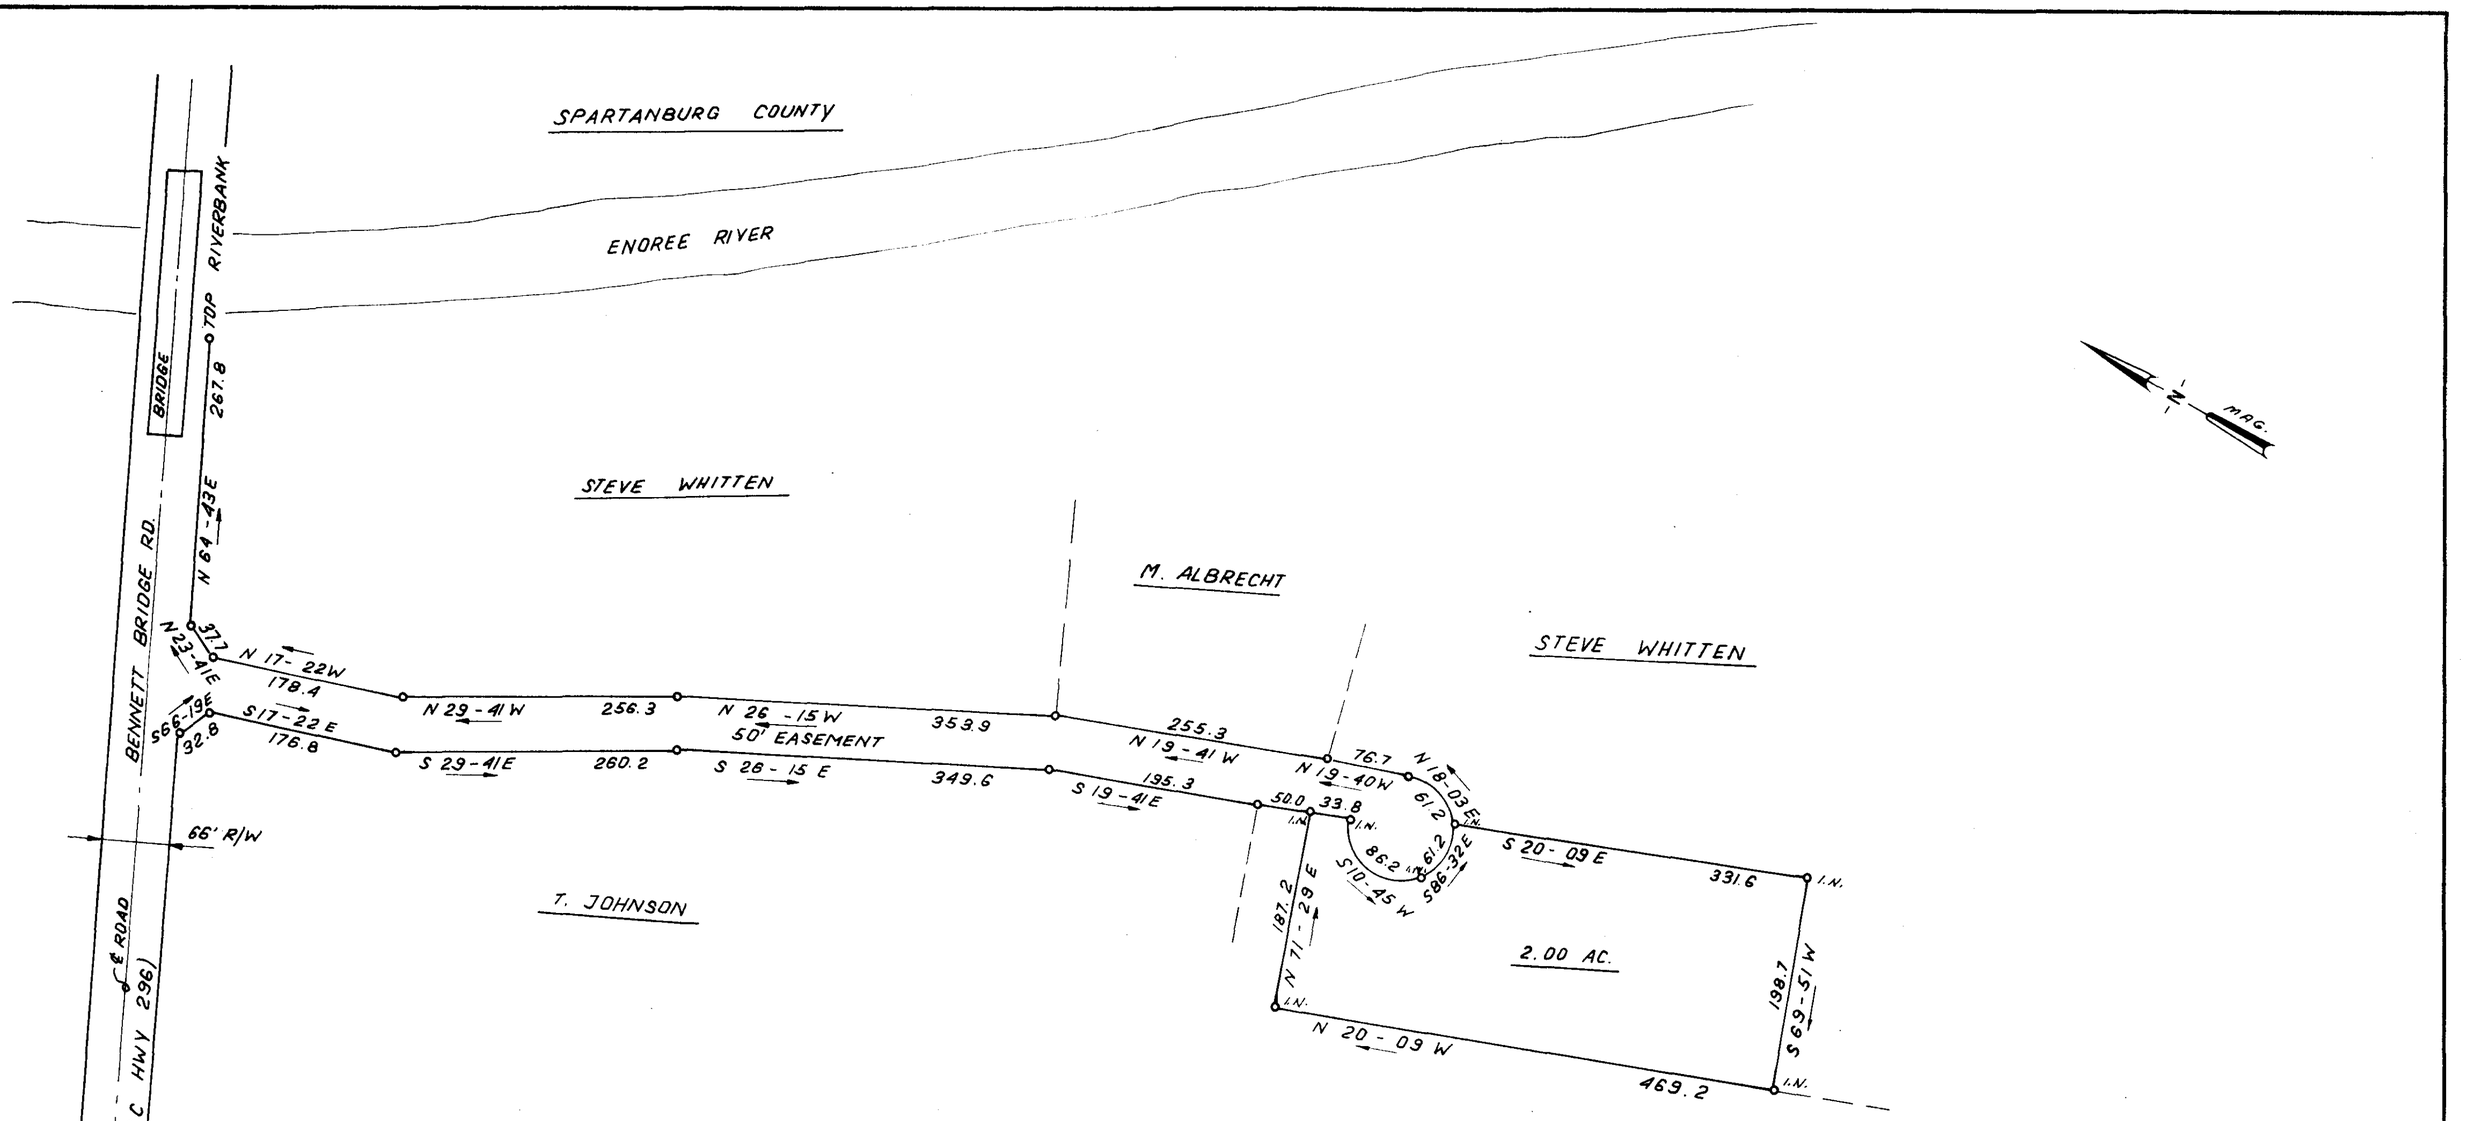

PART BLOCK BOOK 549.1-1-13

This plot is not within the limits of the Greenville County Subdivision Regulation Jurisdiction and therefore recordation approval by the Greenville County Planning Commission is not required.
10/25/79
Greenville County Planning Commission

13838

7-0-36 OCT 25 1979

FILED
GREENVILLE CO. S. C.
OCT 25 11 17 AM '79
DONNIE S. TANKERSLEY
R.M.C.

I hereby certify that the ratio of precision of the field survey is 1/5,000 as shown hereon and the area was determined by DMD Method.
James R. Freeland
James R. Freeland RLS & PE 4781

SOUTH CAROLINA REGISTERED LAND SURVEYOR NO. 4781 JAMES RALPH FREELAND
SEAL

STATE OF SOUTH CAROLINA
GREENVILLE COUNTY

PROPERTY OF
JOHN K. BALDWIN
ANITA BALDWIN

FREELAND & ASSOCIATES
Engineers • Land Surveyors
GREENVILLE, S.C.

SURVEY	L.T.
DRAWN	B.R.
CHECK	J.R.Freeland
SCALE	1" = 100'
DATE	OCT. 18. 79
DWG. NO.	3974.-4

100 0 100 200
scale feet

GCTO ------2 OC25 79 021